

WORTHINGTON, SKILLING, HELLE & JACKSON — Civil & Structural Engineers


PROJECT: THE WORLD TRADE CENTER | TITLE: EXT. WALL-TREE-CORNER PANEL SECTIONS | DATE: 4-7-67


REVISIONS

7-25-67

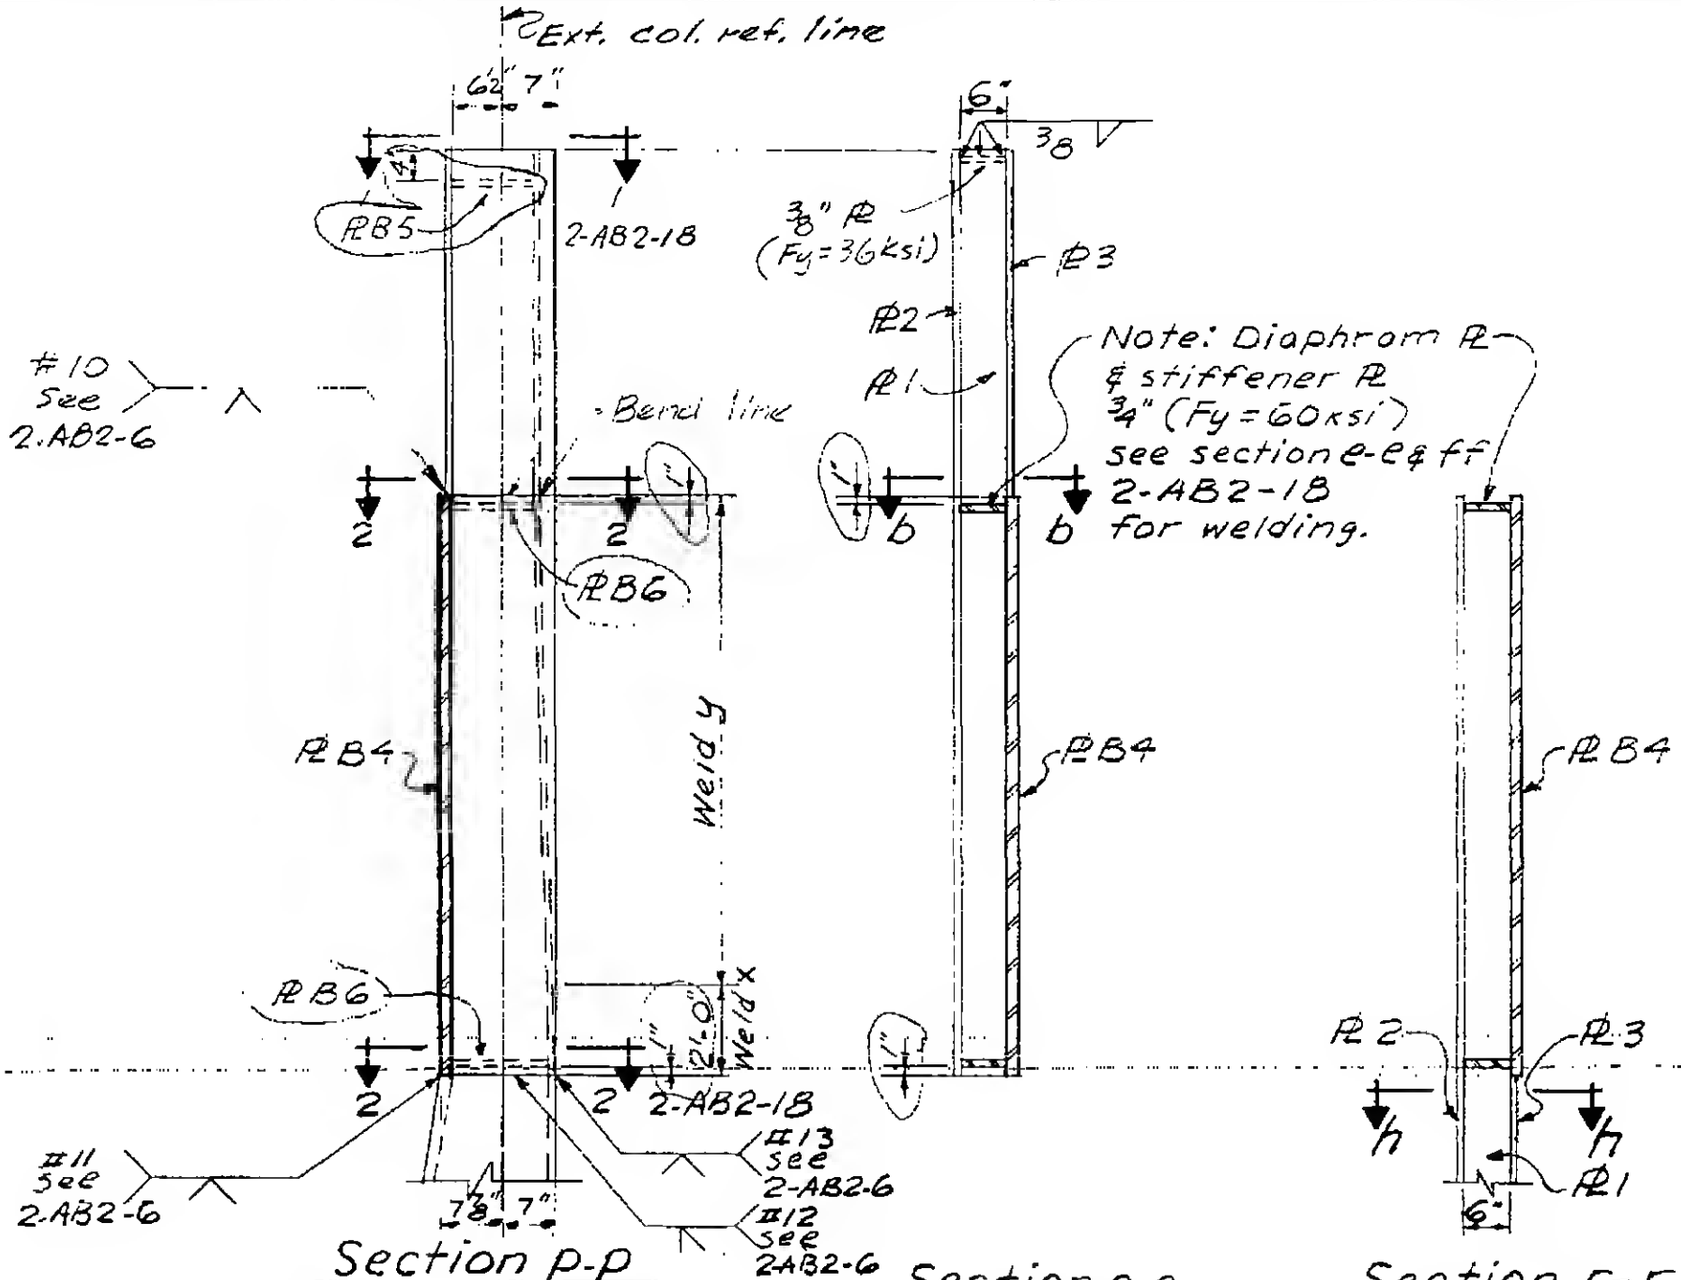

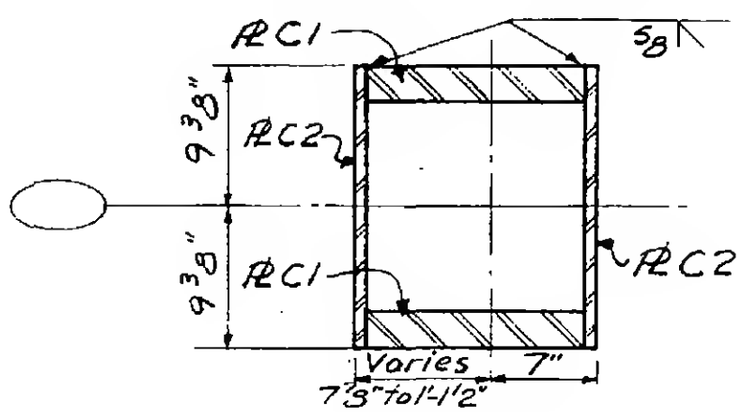

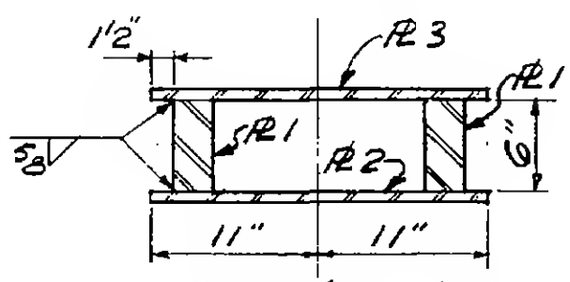

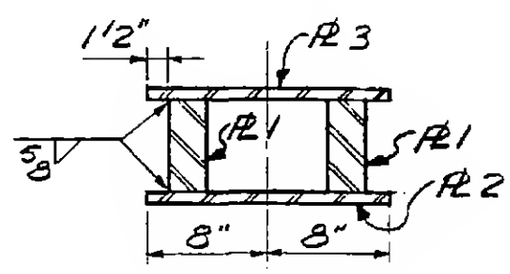

LICENSED PROFESSIONAL ENGINEER
LESLIE E. ROBERTSON
No. 34360
UNIVERSITY OF THE STATE OF NEW YORK

2-AB2-19