WORTHINGTON, SKILLING, HELLE & JACKSON — Civil & Structural Engineers


PROJECT: THE WORLD TRADE CENTER


TITLE: EXTERIOR WALL-TREE-CORNER PANEL SECTIONS

DATE: 4-7-67

REVISIONS

7-25-67

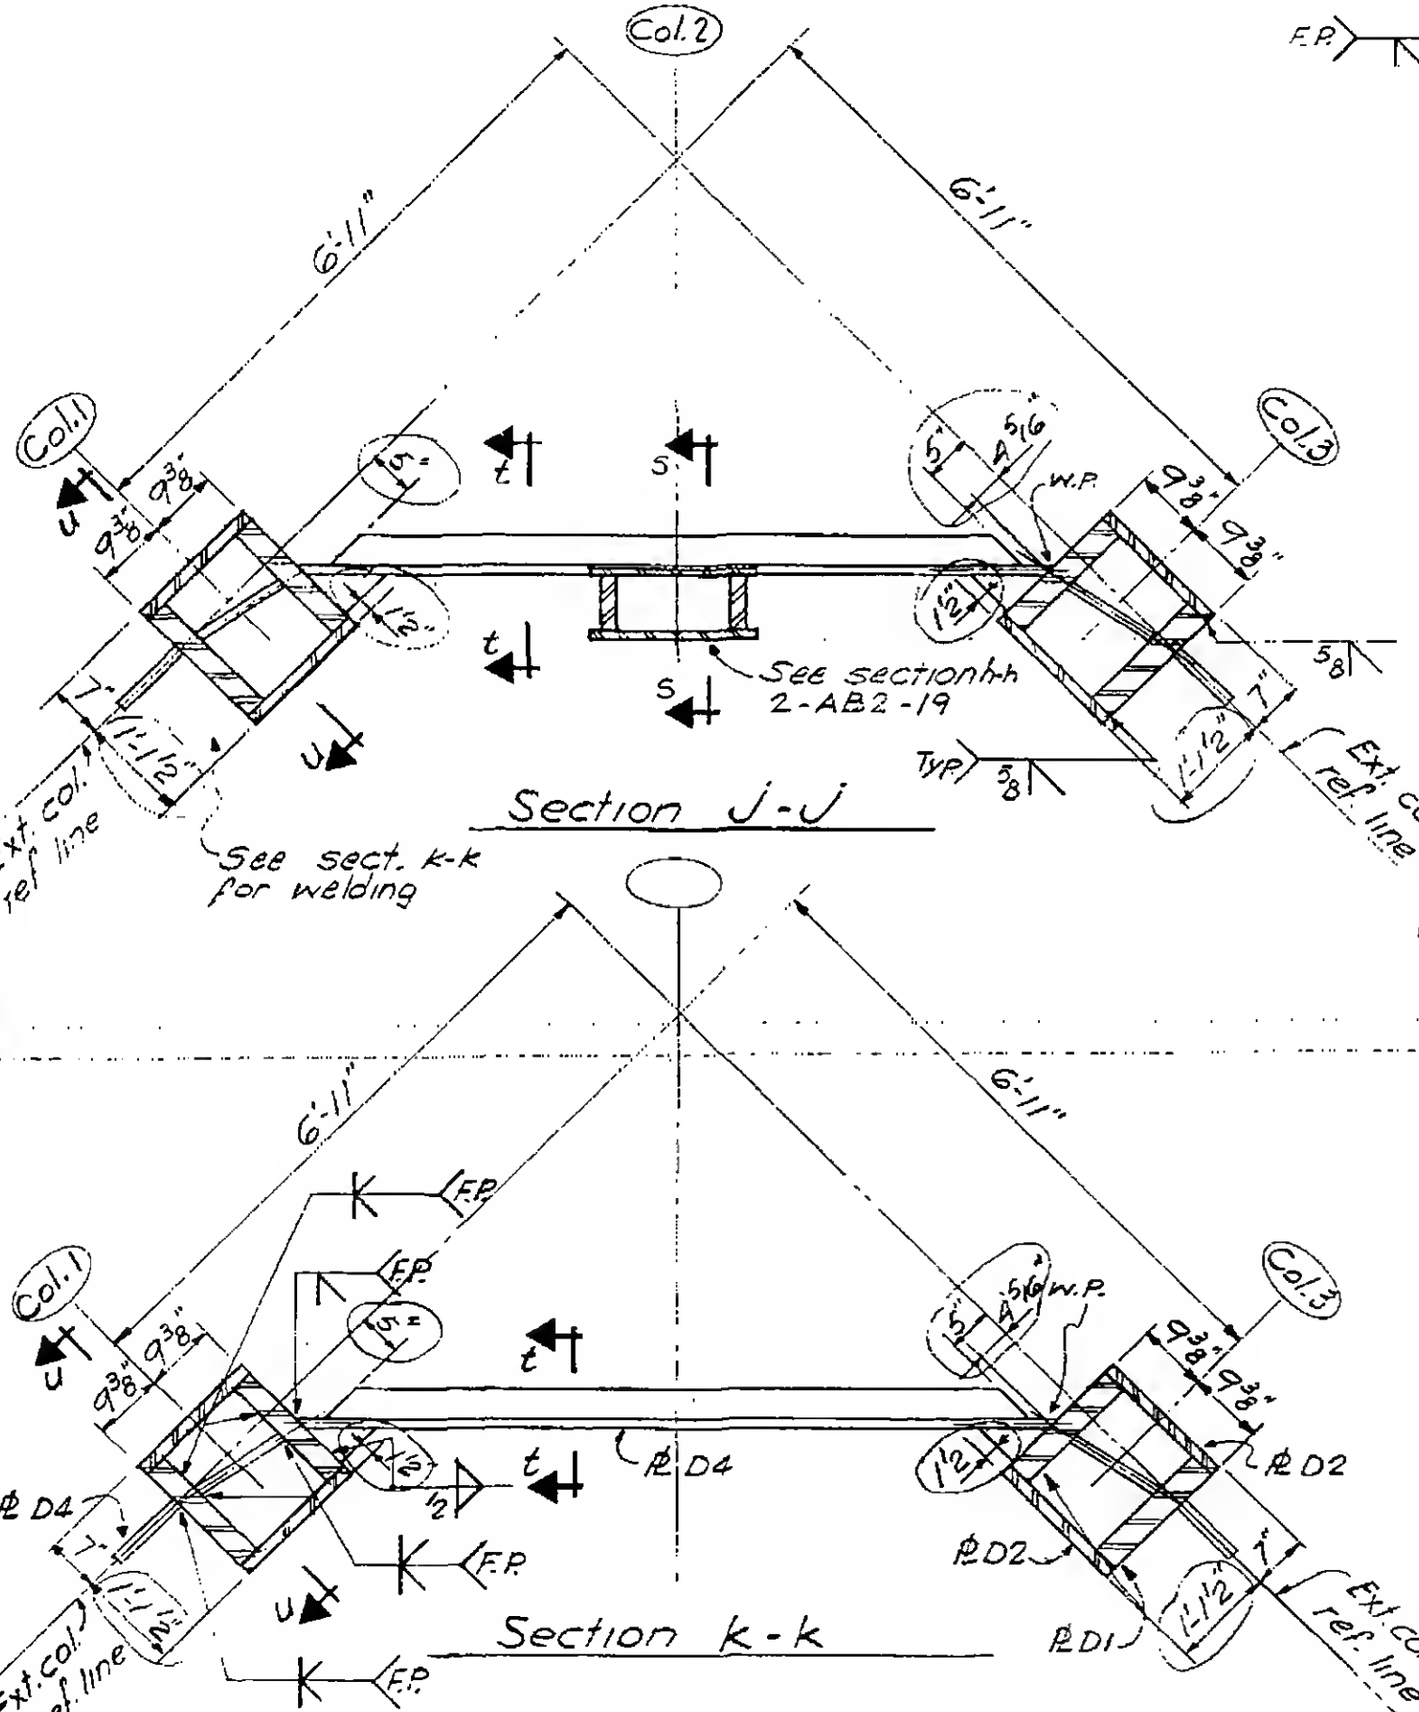

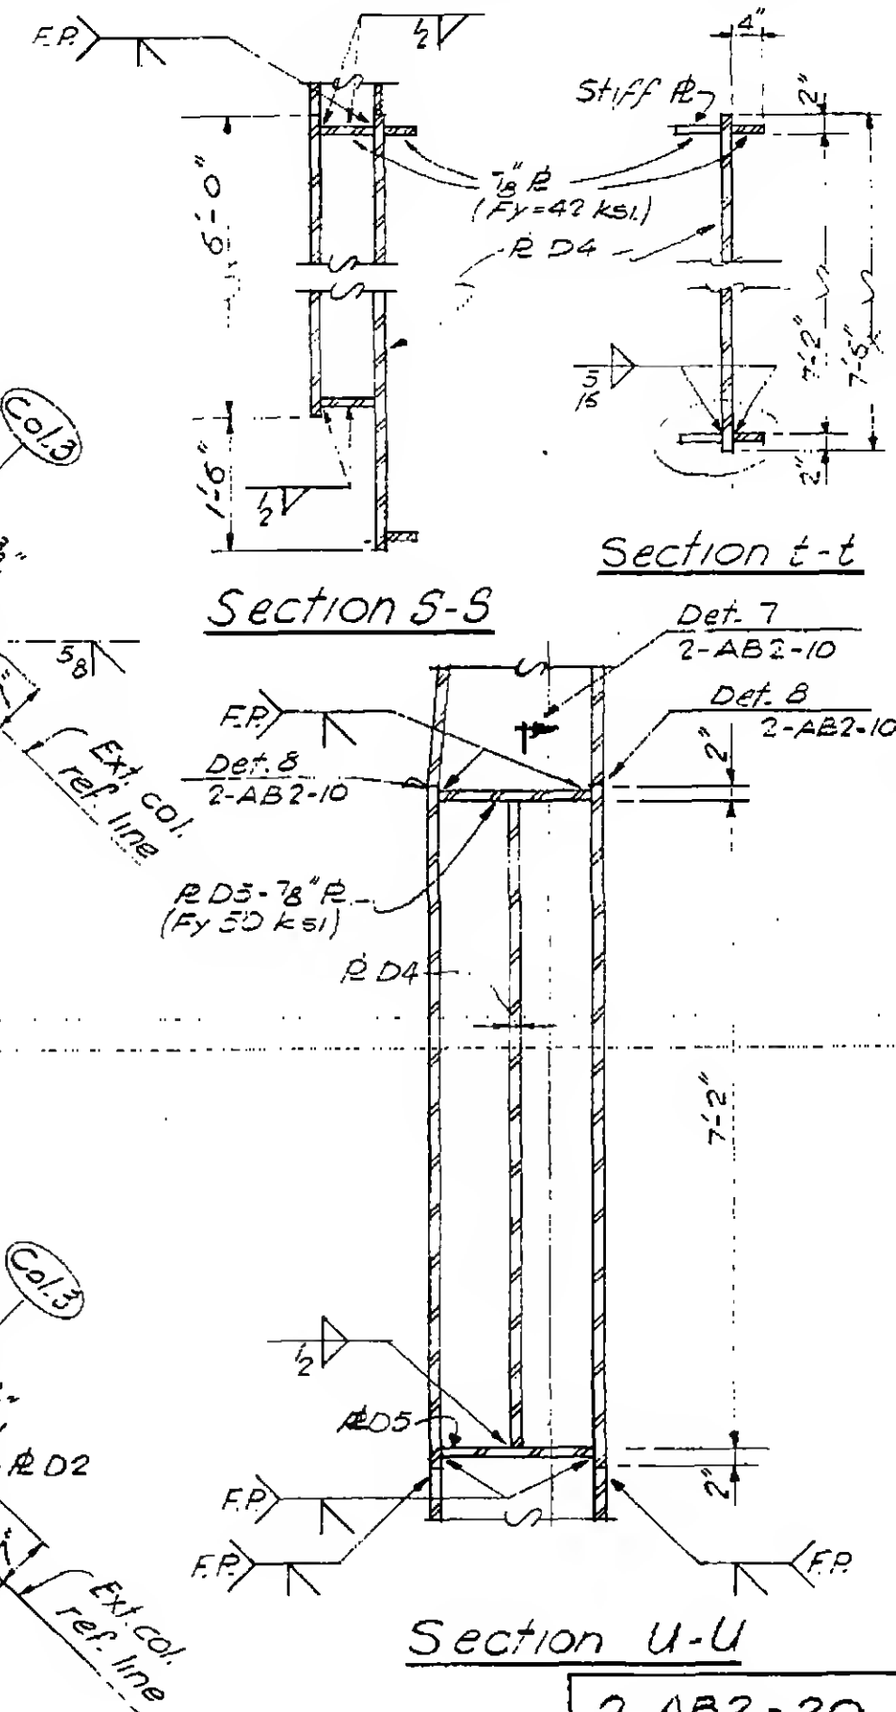

LICENSED PROFESSIONAL ENGINEER — LESLIE E. ROBERTSON — No. 044360 — NEW YORK

2-AB2-20