WORTHINGTON, SKILLING, HELLE & JACKSON — Civil & Structural Engineers


PROJECT: THE WORLD TRADE CENTER

TITLE: EXTERIOR WALL - TREE - CORNER PANEL SECTIONS

DATE: 4-7-67


REVISIONS

7-25-67

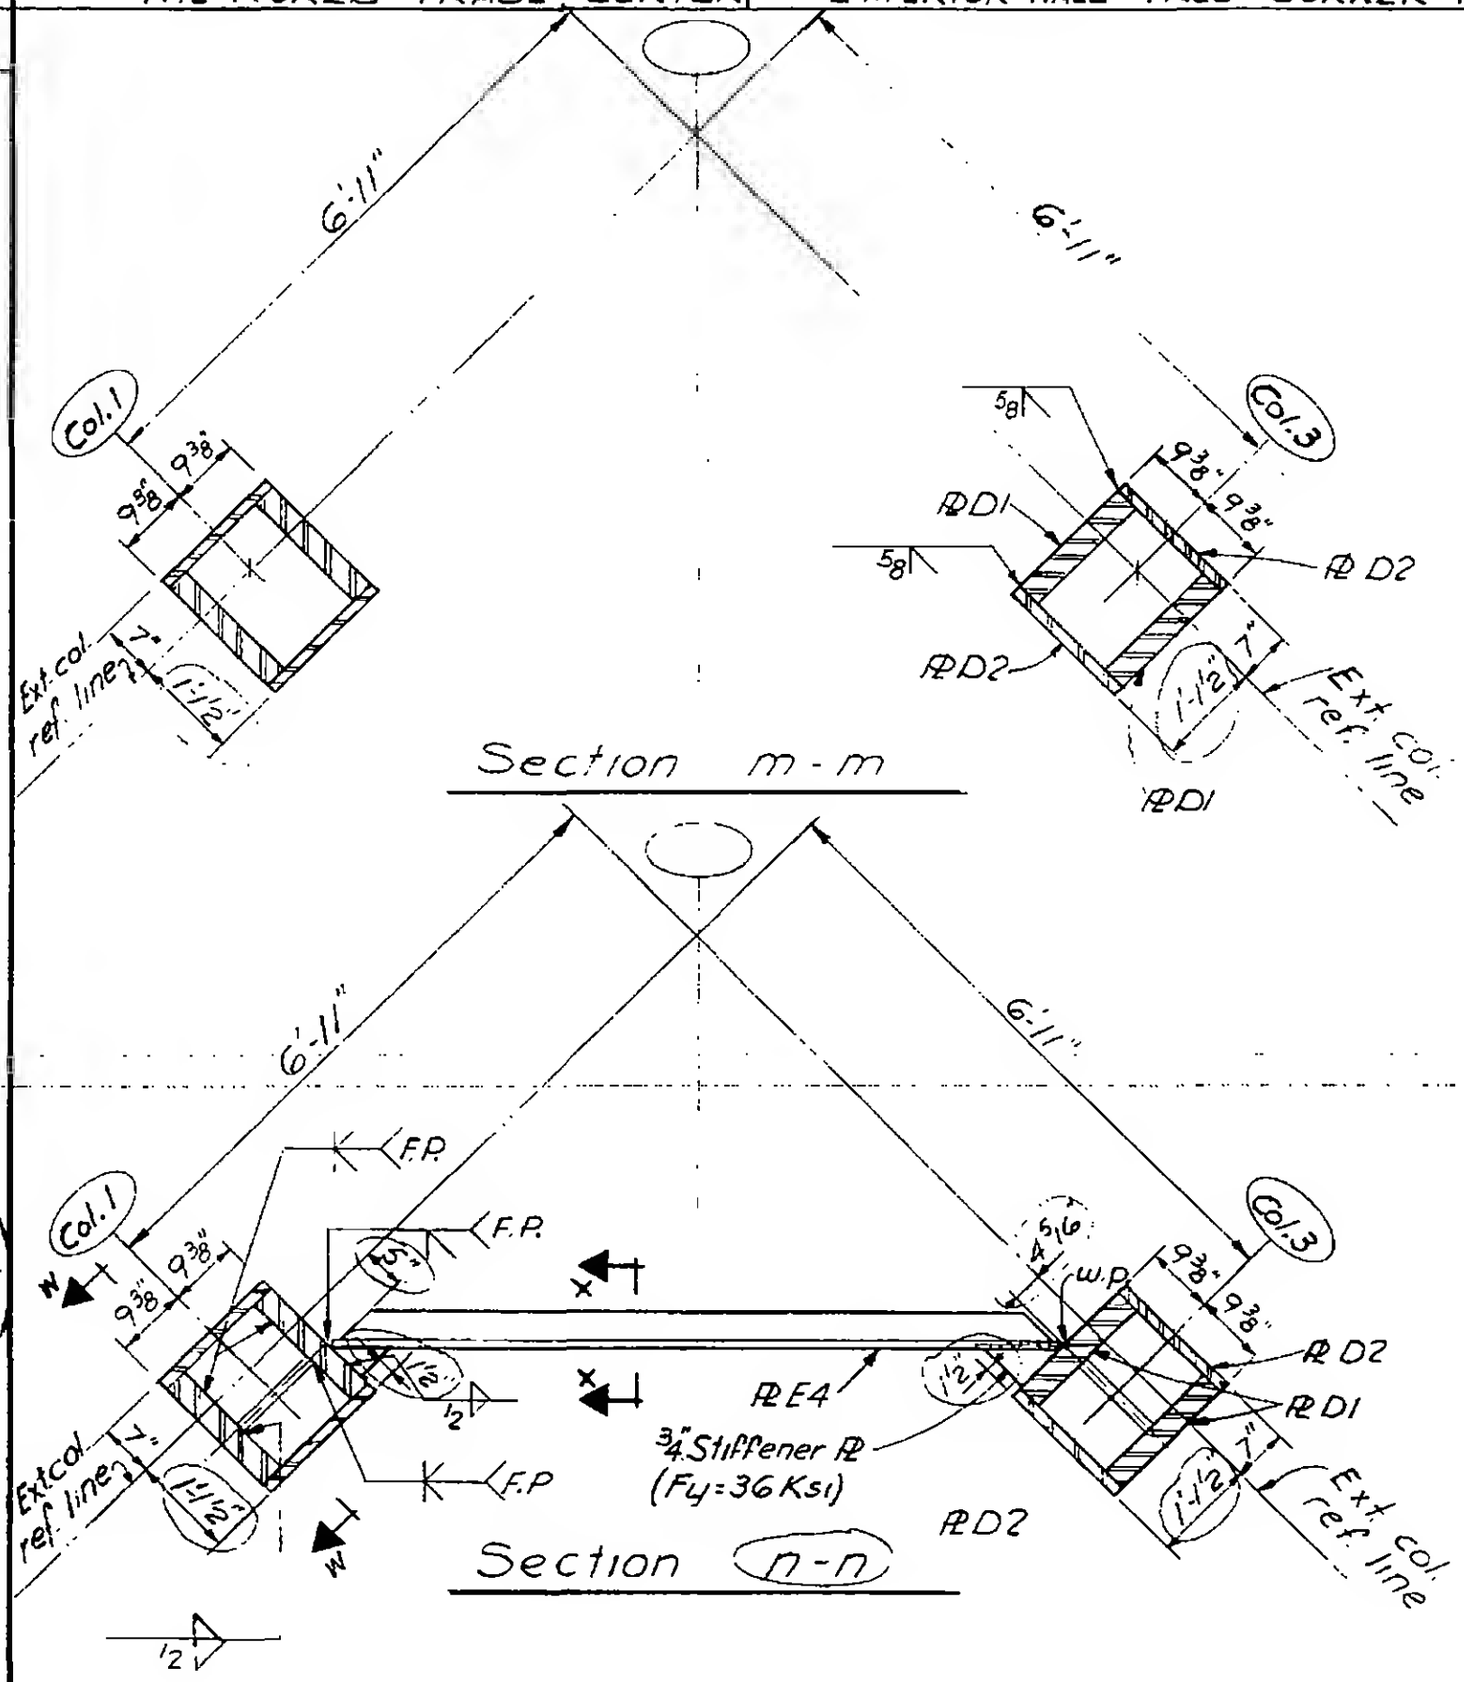


Section m-m

Section n-n

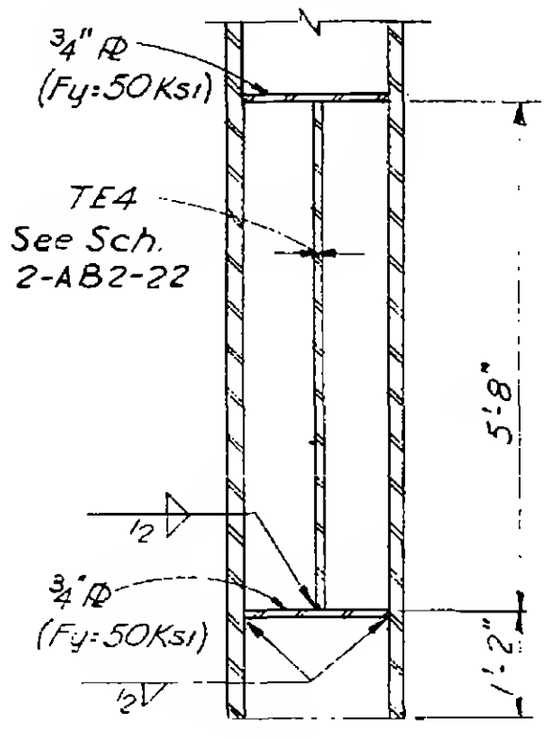

Section w-w

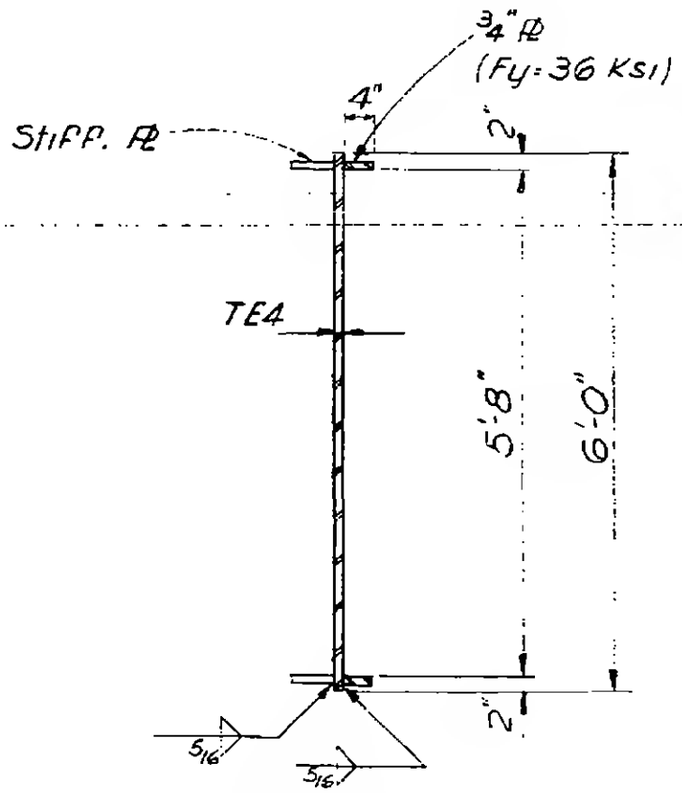

Section x-x

PANELS 100, 200, 300 & 400

2-AB2-21

LICENSED PROFESSIONAL ENGINEER — LESLIE E. ROBERTSON — No. 34360 — STATE OF NEW YORK