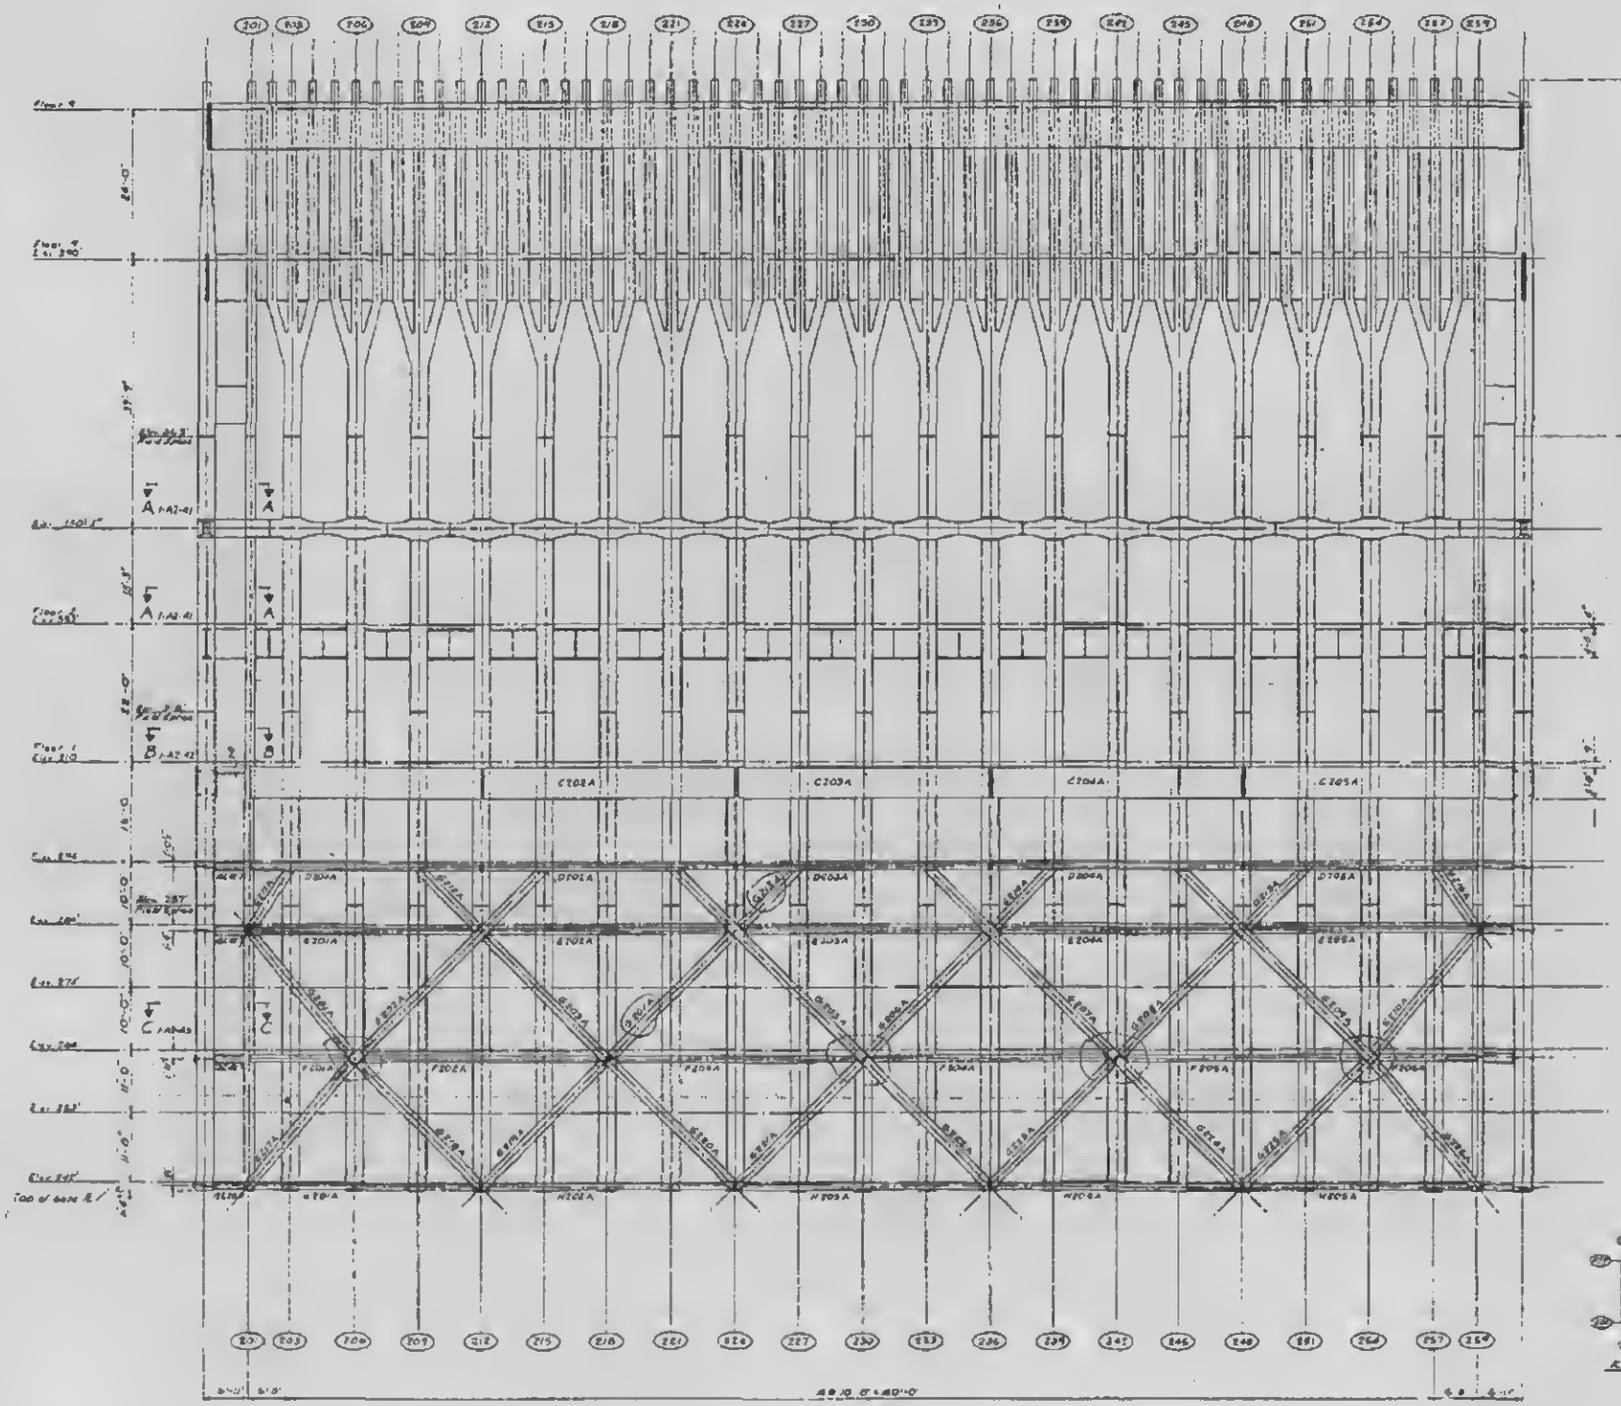


Note: See drawing sheet 1, Section AE for Column, Lowerchord & Bracing Members and Splices

THE WORLD TRADE CENTER
THE PORT OF NEW YORK AUTHORITY

EXTERIOR WALL
TO FLOOR 9
ELEVATION WALL 200

SA-126