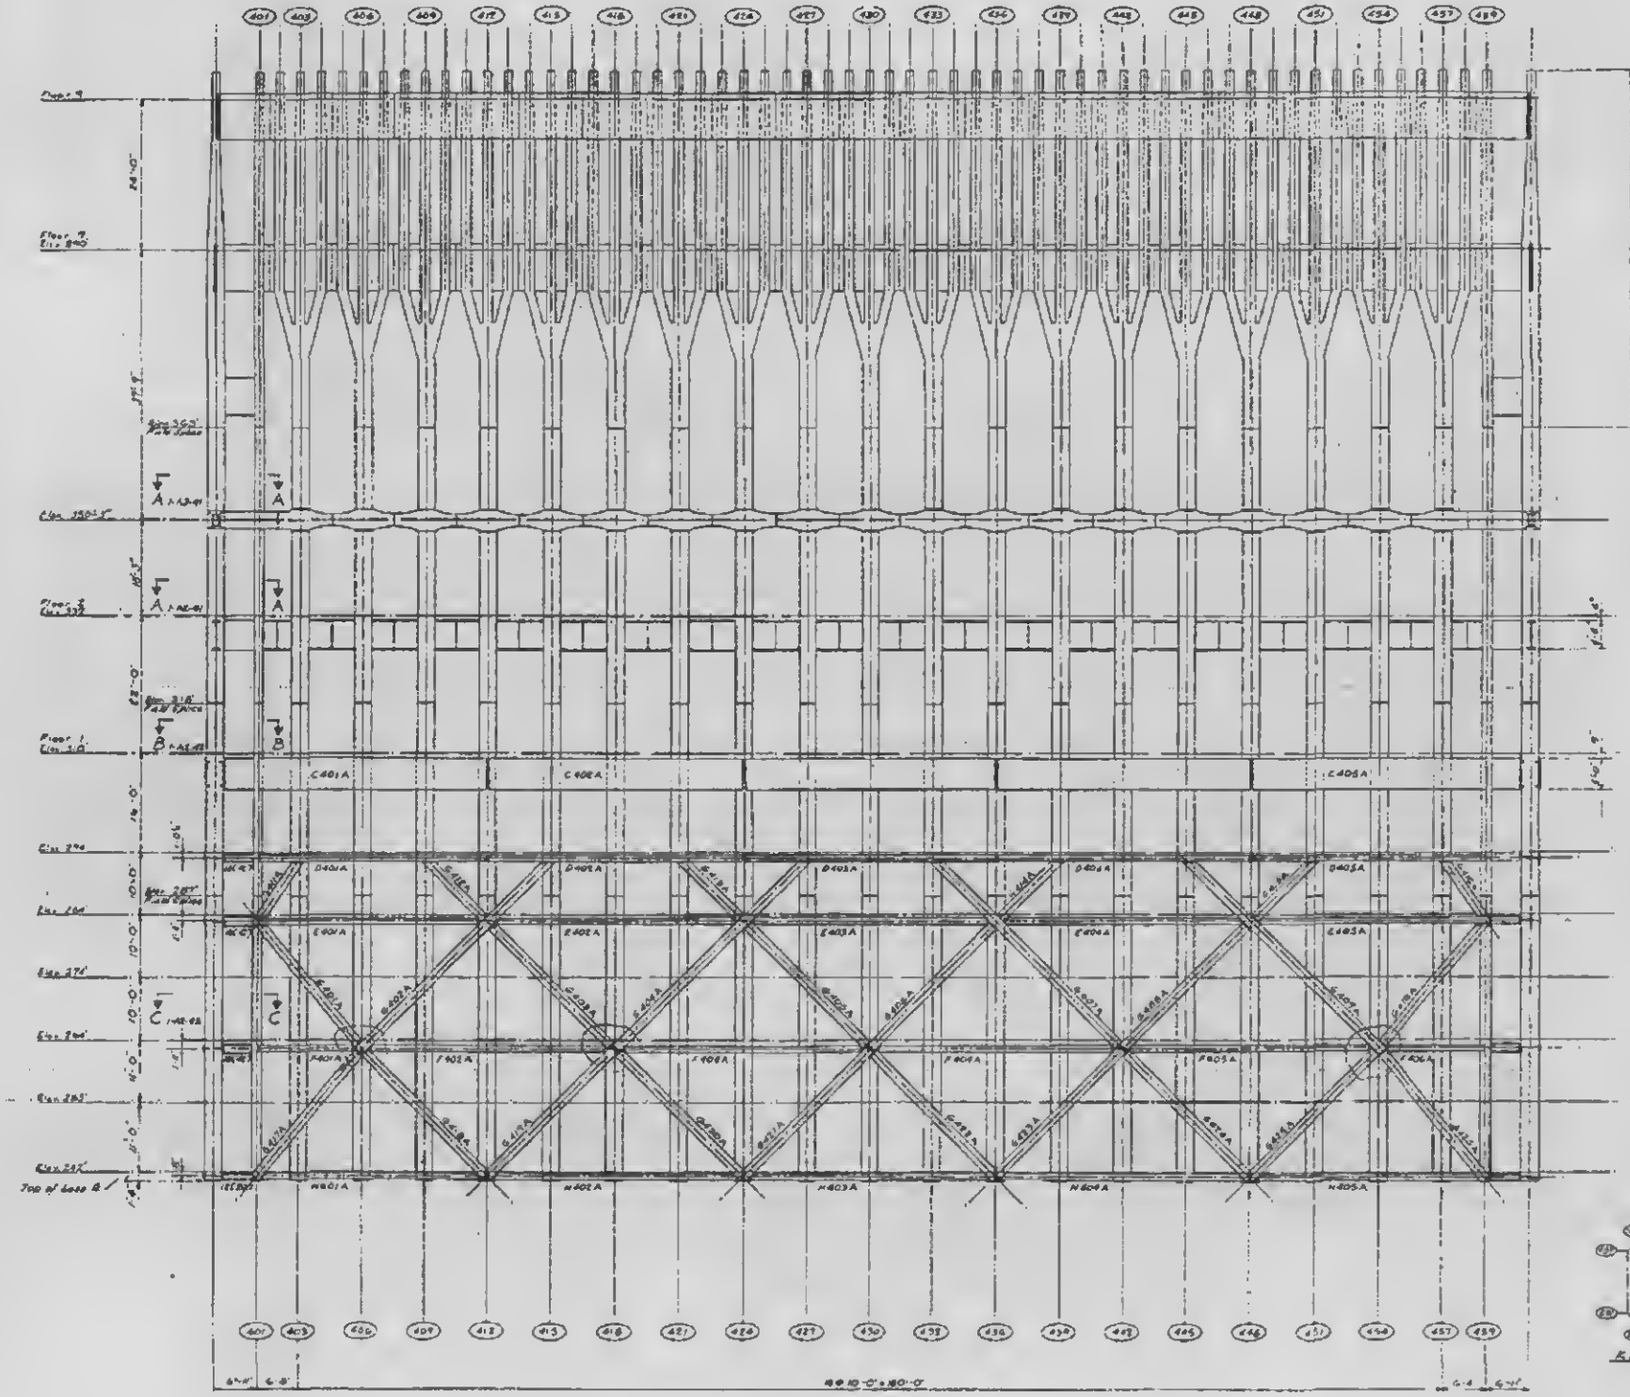


THE WORLD TRADE CENTER
THE PORT OF NEW YORK AUTHORITY

EXTERIOR WALL - TO FLOOR 9 ELEVATION WALL 400

SA-128