WORTHINGTON, SKILLING, HELLE & JACKSON — Civil & Structural Engineers

PROJECT: THE WORLD TRADE CENTER | TITLE: EXTERIOR WALL SPANDREL CONNECTION DETAILS 101-135 | DATE: 6-5-67

REVISIONS

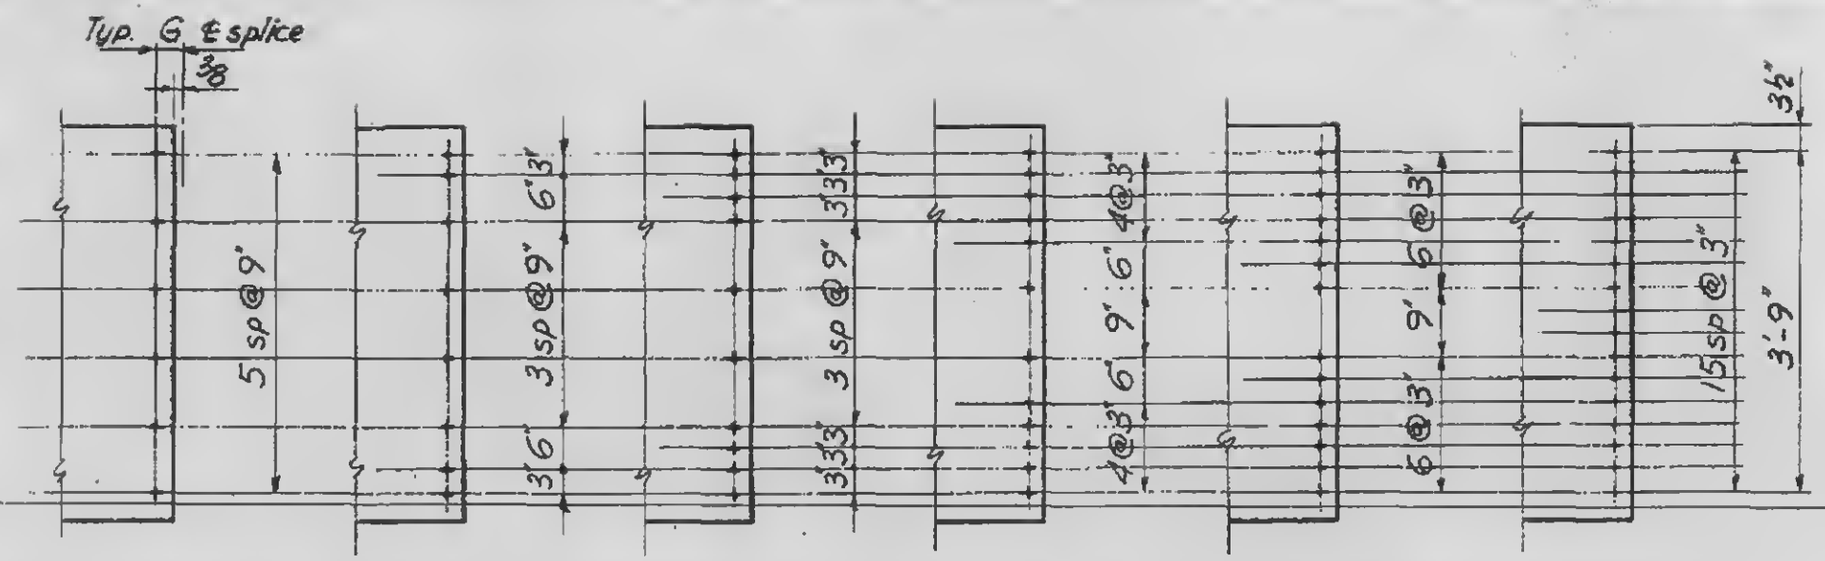

Details 101 & 121 | Details 102 & 122 | Details 103 & 123 | Details 104 & 124 | Details 105 & 125 | Details 106 & 126

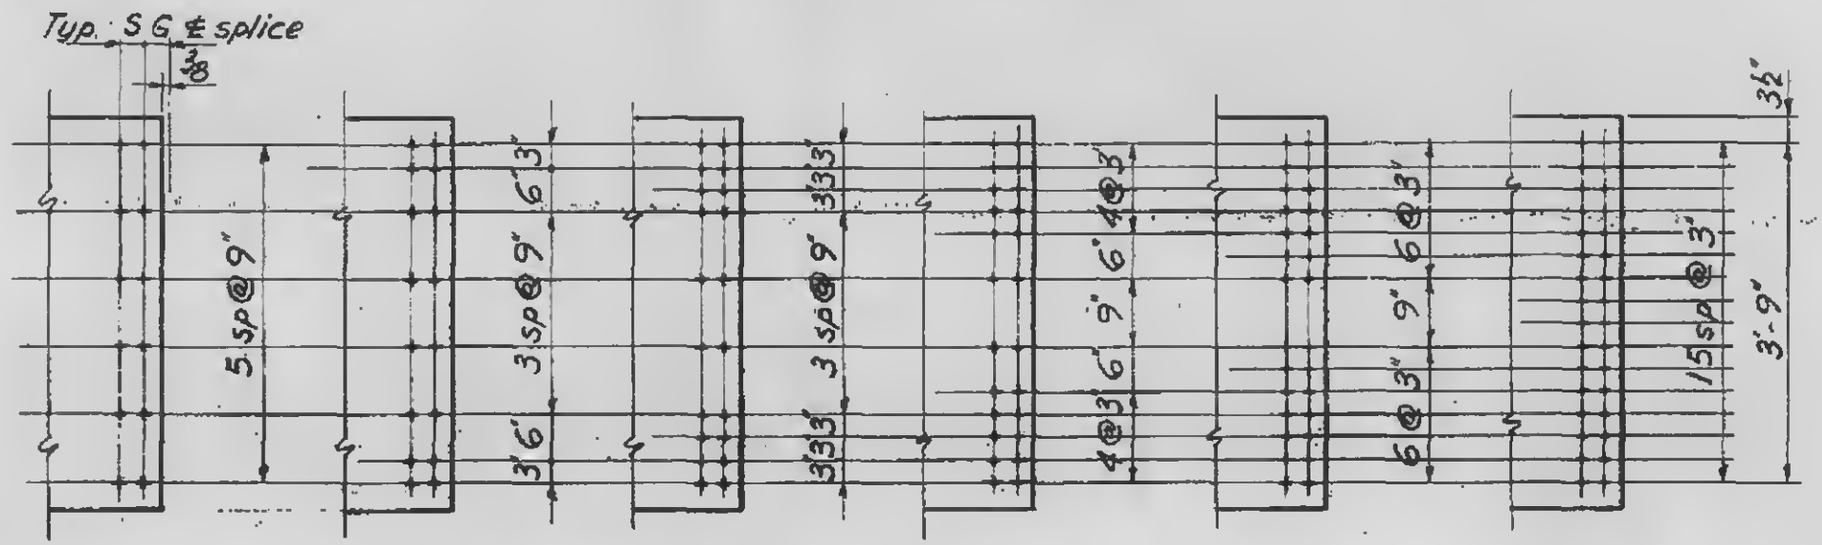

Detail 111 | Details 112 & 131 | Details 113 & 132 | Details 114 & 133 | Detail 134 | Detail 135

NOTES: 1. For splice plate detail see 4-AB2-29
2. For dimension and bolt schedule, see 4-AB2-30
3. Holes in spandrel plate to be ¼" larger than diameter of bolt.