
WORTHINGTON, SKILLING, HELLE & JACKSON — Civil & Structural Engineers


PROJECT THE WORLD TRADE CENTER | TITLE EXTERIOR WALL SPANDREL CONNECTION DETAILS 201-302 | DATE 6-5-67

REVISIONS


7-18-69

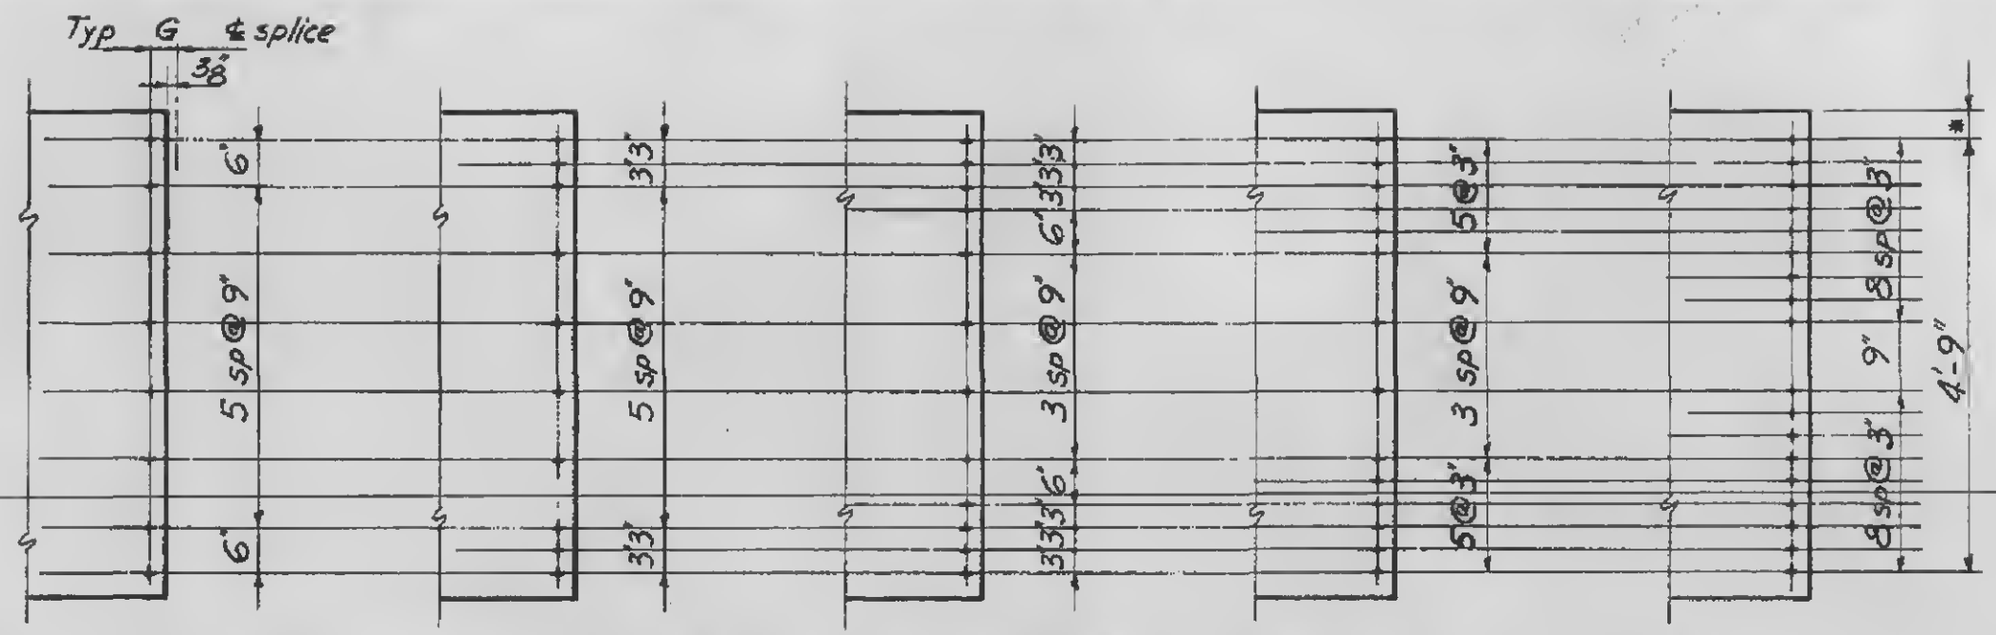

Details 201, 221 & 241 | Details 202, 222 & 242 | Details 203 & 223 | Details 224 | Detail 251

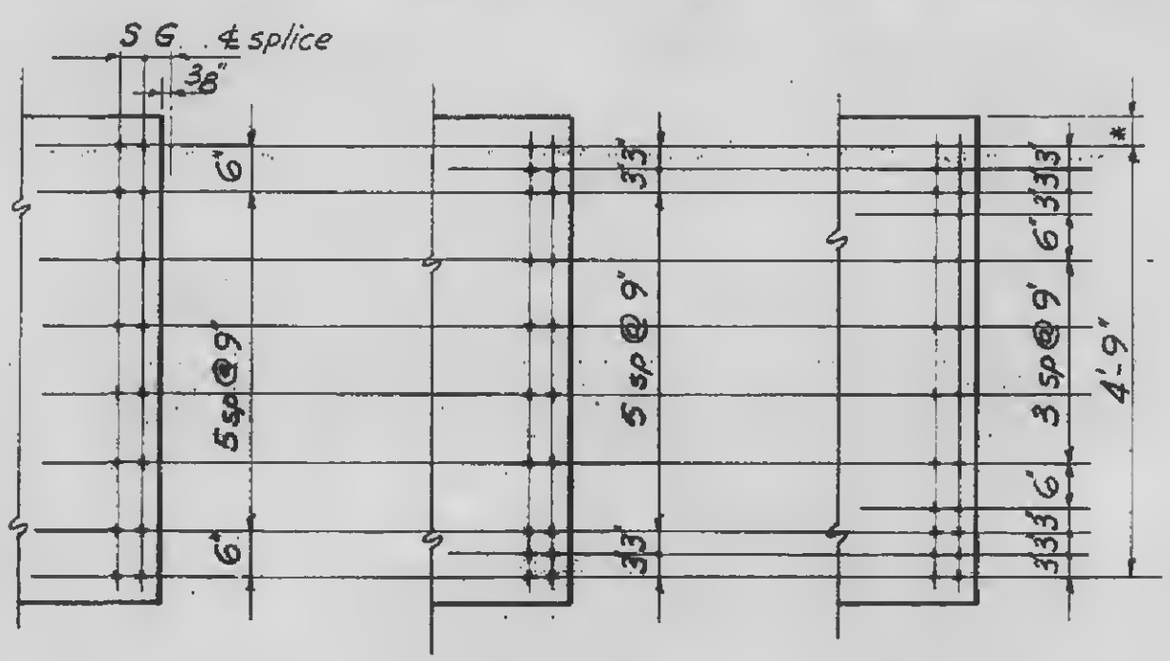

Detail 231 | Details 211 & 232 | Details 212 & 233

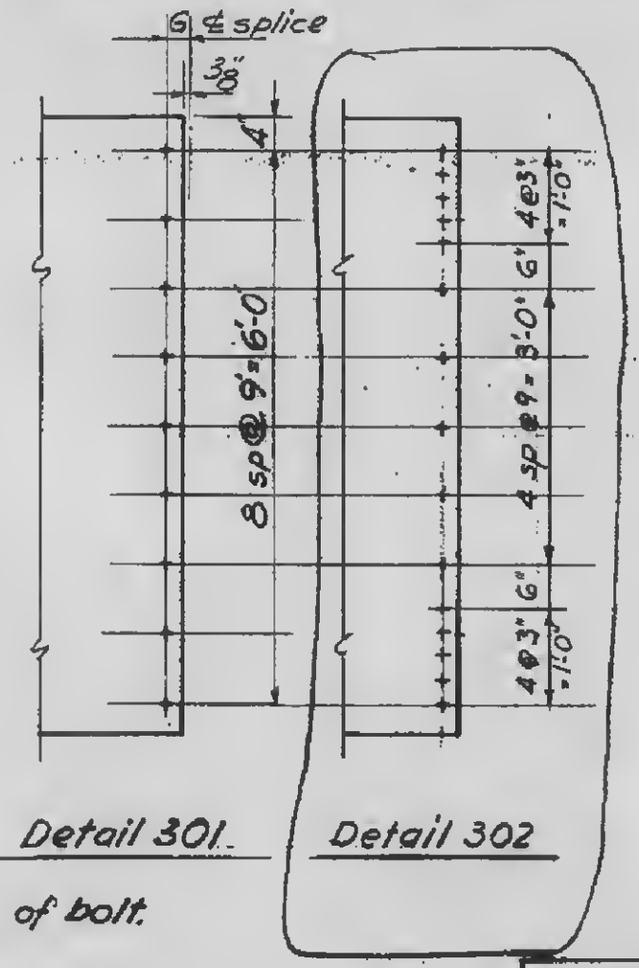

Detail 301 | Detail 302

NOTES: 1. For splice plate detail see 4-AB2-29
2. For dimension and bolt schedule, see 4-AB2-30
3. Holes in spandrel plate to be ¼" larger than diameter of bolt.
4. * = 3½" For detail No. 201-223 (5'-4" spandrel)
= 4½" For detail No. 241-251 (5'-6" spandrel)

4-AB2-27