WORTHINGTON, SKILLING, HELLE & JACKSON — Civil & Structural Engineers

PROJECT: THE WORLD TRADE CENTER | TITLE: EXTERIOR WALL SPANDREL CONNECTION DETAILS 401-416 | DATE: 6-5-67

REVISIONS

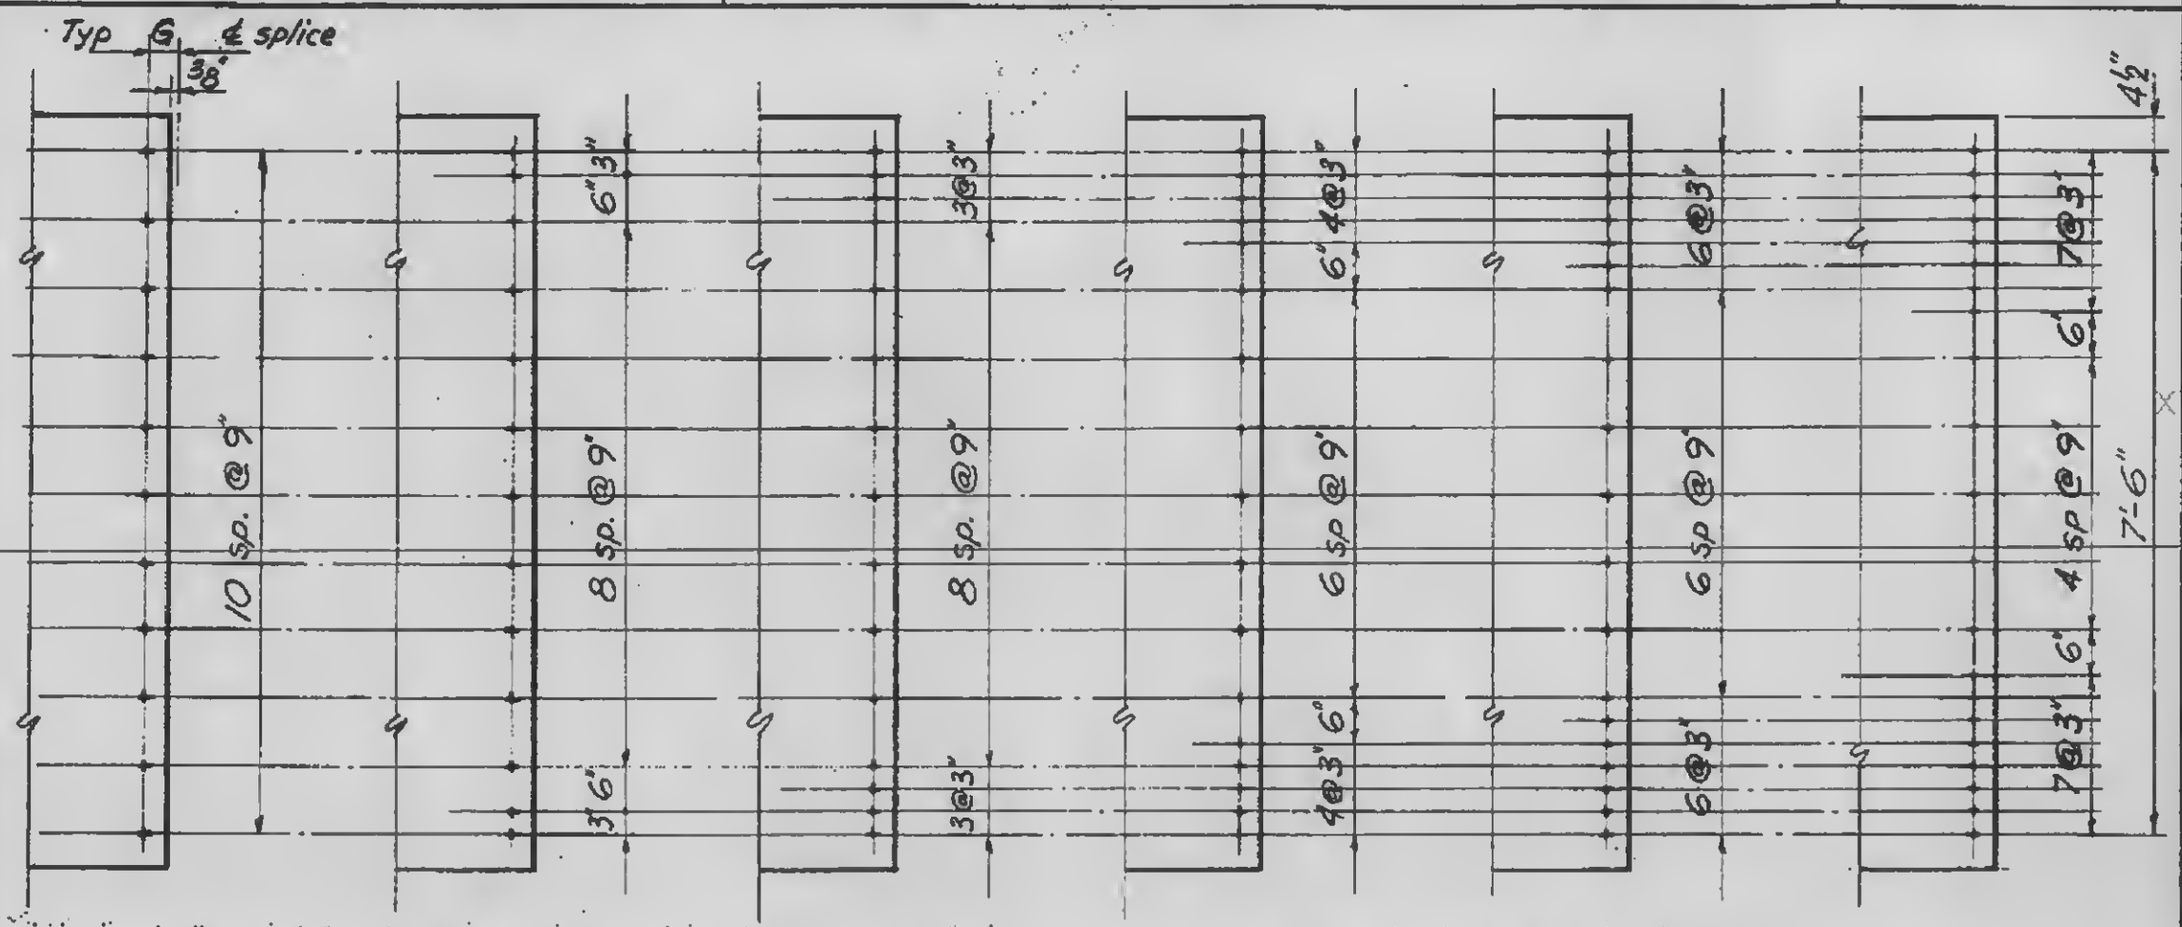

Details 401 & 411 | Details 402 & 412 | Details 403 & 413 | Details 404 & 414 | Details 405 & 415 | Detail 416

NOTES: 1. For splice plate detail see 4-AB2-29
2. For dimension and bolt schedule see 4-AB2-30
3. Holes in spandrel plate to be 4" larger than diameter of bolt.



4-AB2-28