
SKILLING - HELLE - CHRISTIANSEN - ROBERTSON Structural & Civil Engineers


PROJECT THE WORLD TRADE CENTER | TITLE EXTERIOR WALL SEAT DETAILS | DATE 11-7-67

REVISIONS

10-18-68

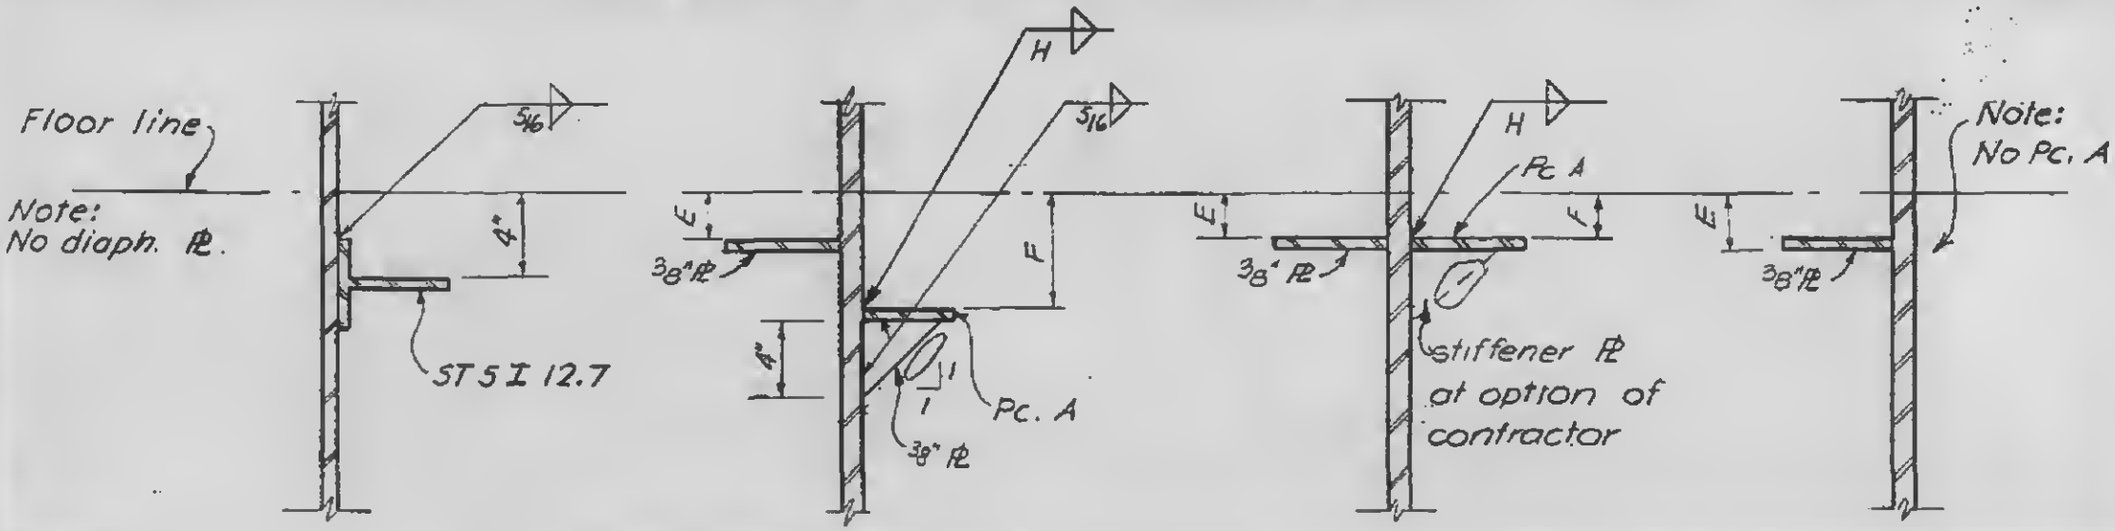

Section A-A Section B-B Section C-C Section D-D

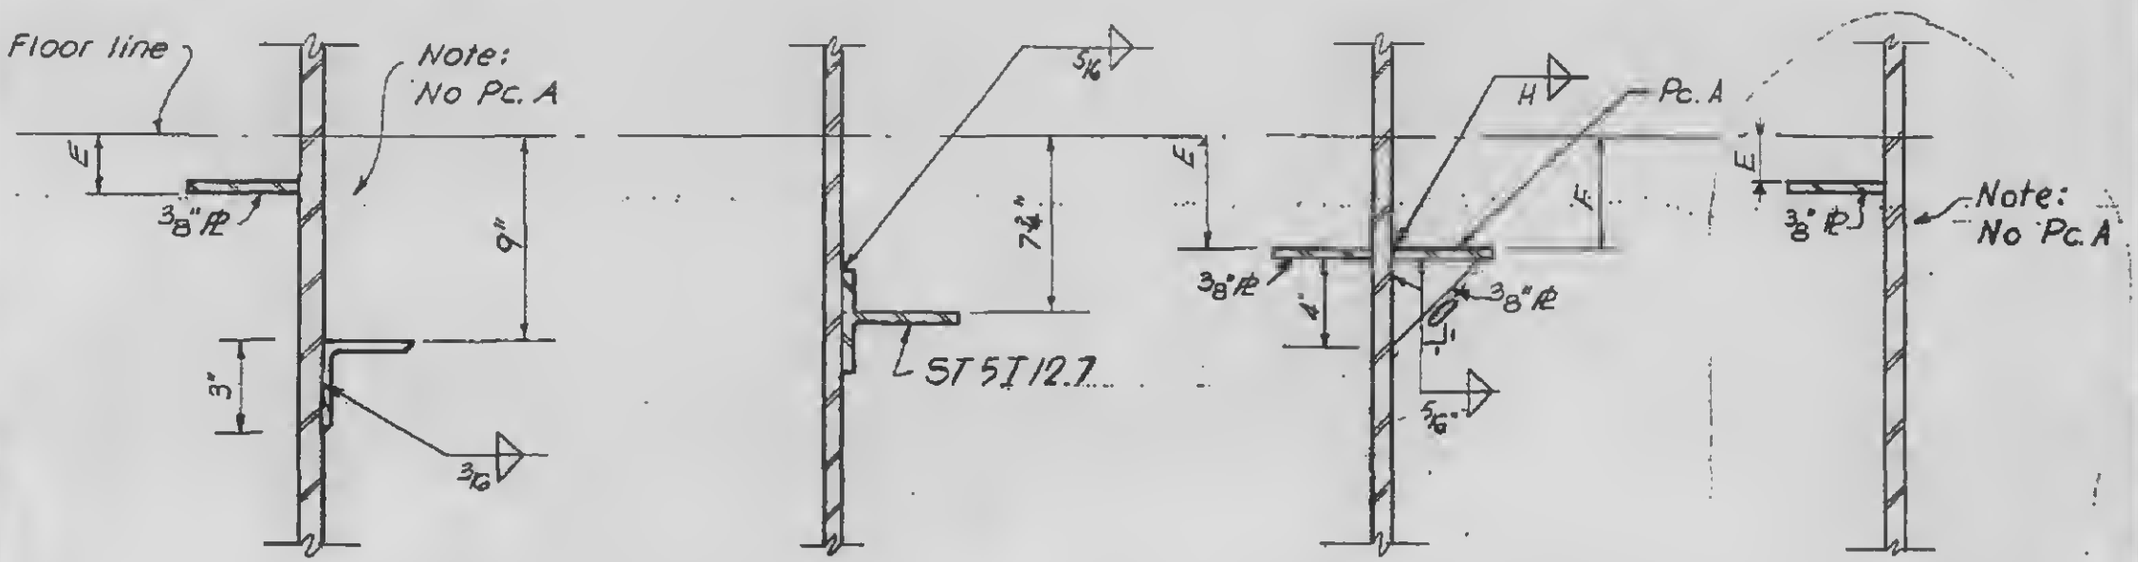

Section E-E Section F-F Section G-G Section H-H

Notes:

1. See 4-AB2-36 for dimension
2. Clip corners of inside plate where necessary to clear welds #5 or #7

LESLIE E. ROBERTSON
No. 34960
REGISTERED PROFESSIONAL ENGINEER
UNIVERSITY OF THE STATE OF NEW

4-AB2-33.1