WORTHINGTON, SKILLING, HELLE & JACKSON — Civil & Structural Engineers

PROJECT THE WORLD TRADE CENTER | TITLE EXTERIOR WALL - SEAT DETAILS T010-1494 | DATE [illegible]

REVISIONS

8-28-67
11-7-67
3-16-70

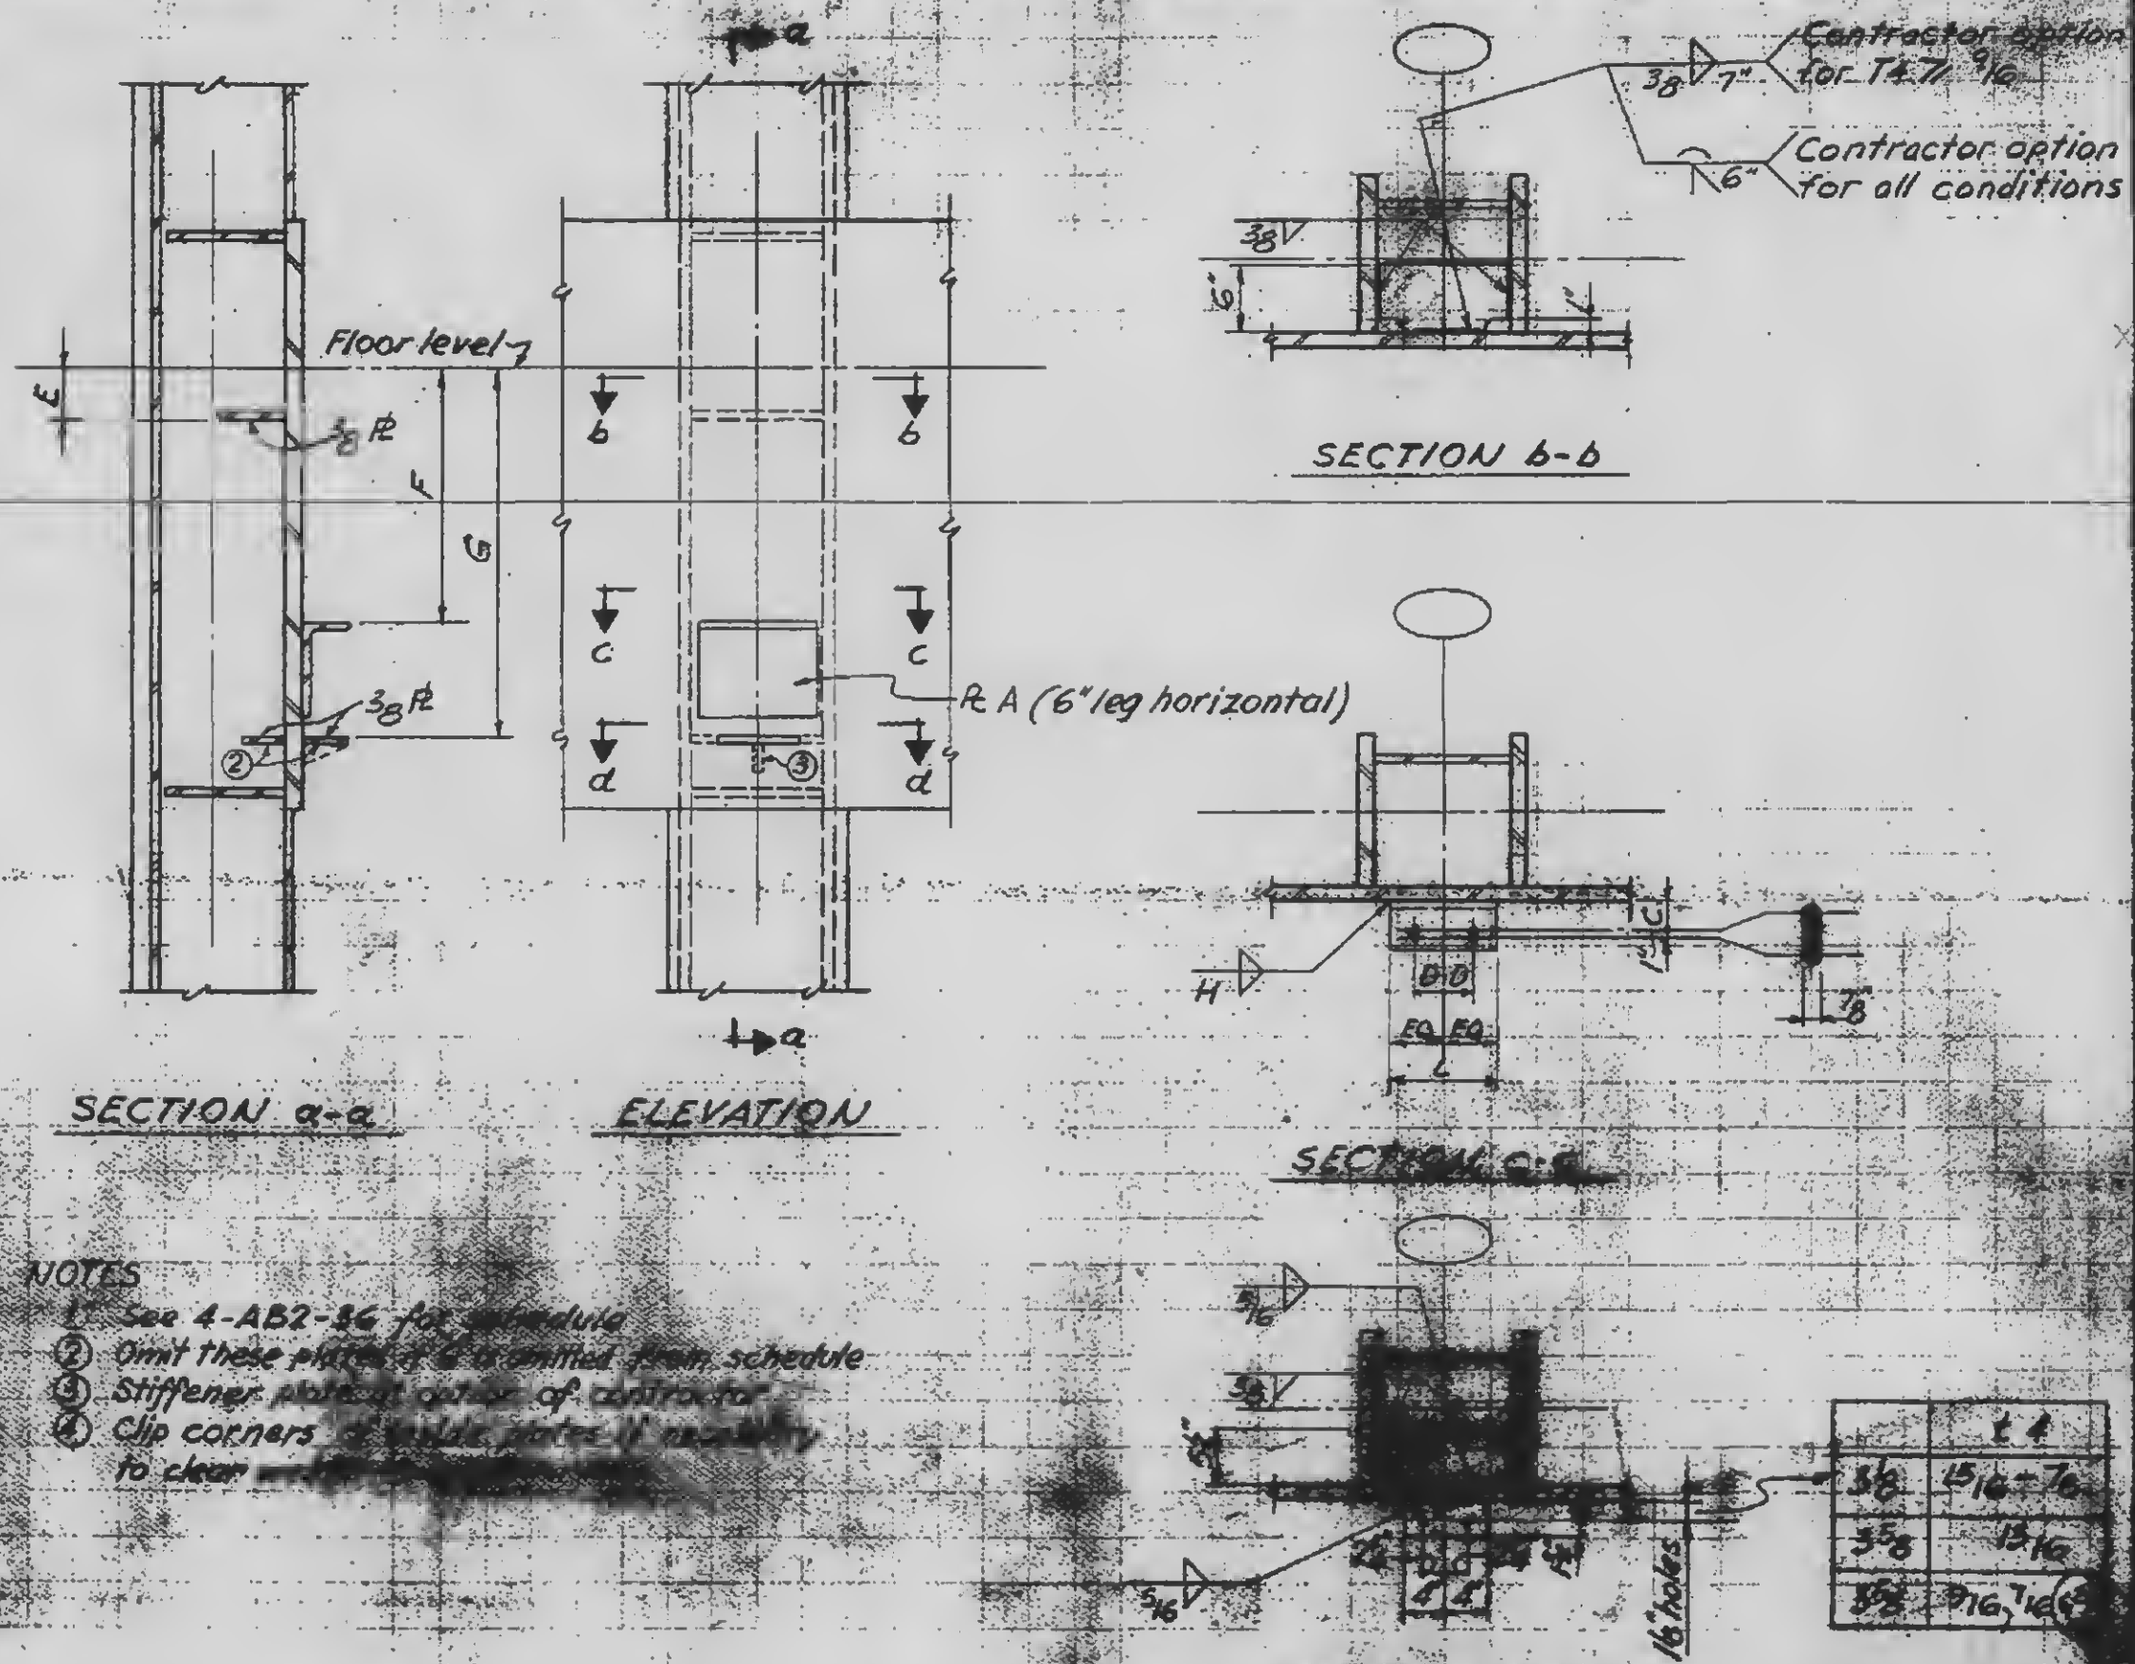

	t 4
3 1/8	15/16 - 7/8
3 5/8	13/16
3 5/8	9/16, 7/16

NOTES
1. See 4-AB2-36 for schedule
2. Omit these plates if 6 is omitted from schedule
3. Stiffener plate at option of contractor
4. Clip corners of inside plates if necessary to clear [illegible]