WORTHINGTON SKILLING, HELLE & JACKSON — Civil & Structural Engineers

PROJECT: THE WORLD TRADE CENTER | TITLE: EXTERIOR WALL - PANEL TYPES 400 - 421 | DATE: 5-11-67

REVISIONS

Note - See A-B2-7 for dimension schedule

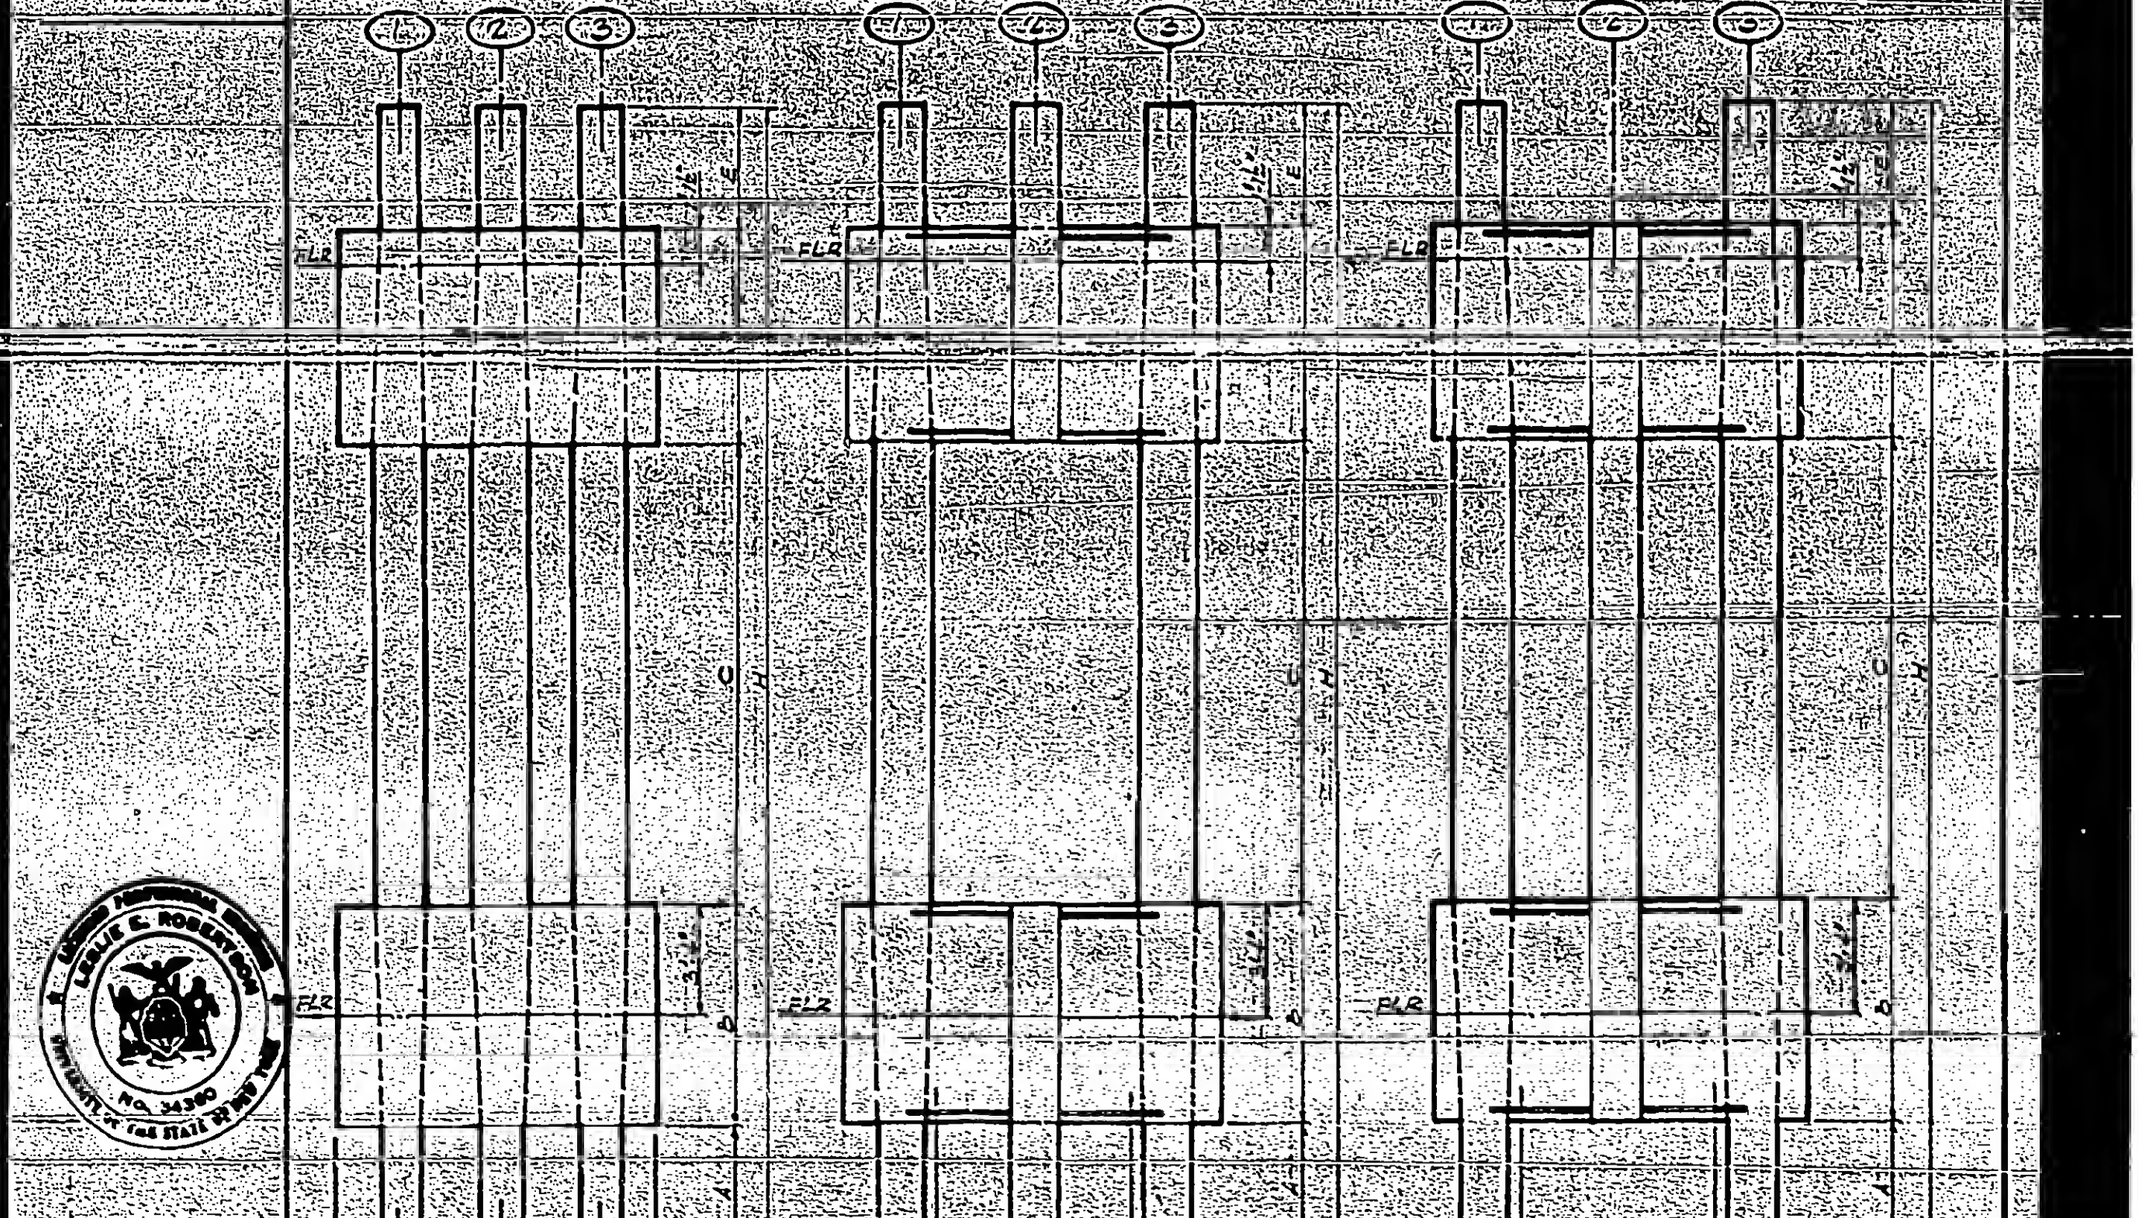

LESLIE E. ROBERTSON — No. 34360 — STATE OF NEW YORK