SKILLING, HELLE, CHRISTIANSEN, ROBERTSON — Structural & Civil Engineers

PROJECT THE WORLD TRADE CENTER | TITLE EXTERIOR WALL CONNECTIONS - FLOOR 108 | DATE 4.12.67

REVISIONS

12-15-69
2-26-70
3-16-70
4-27-70
8-3-70

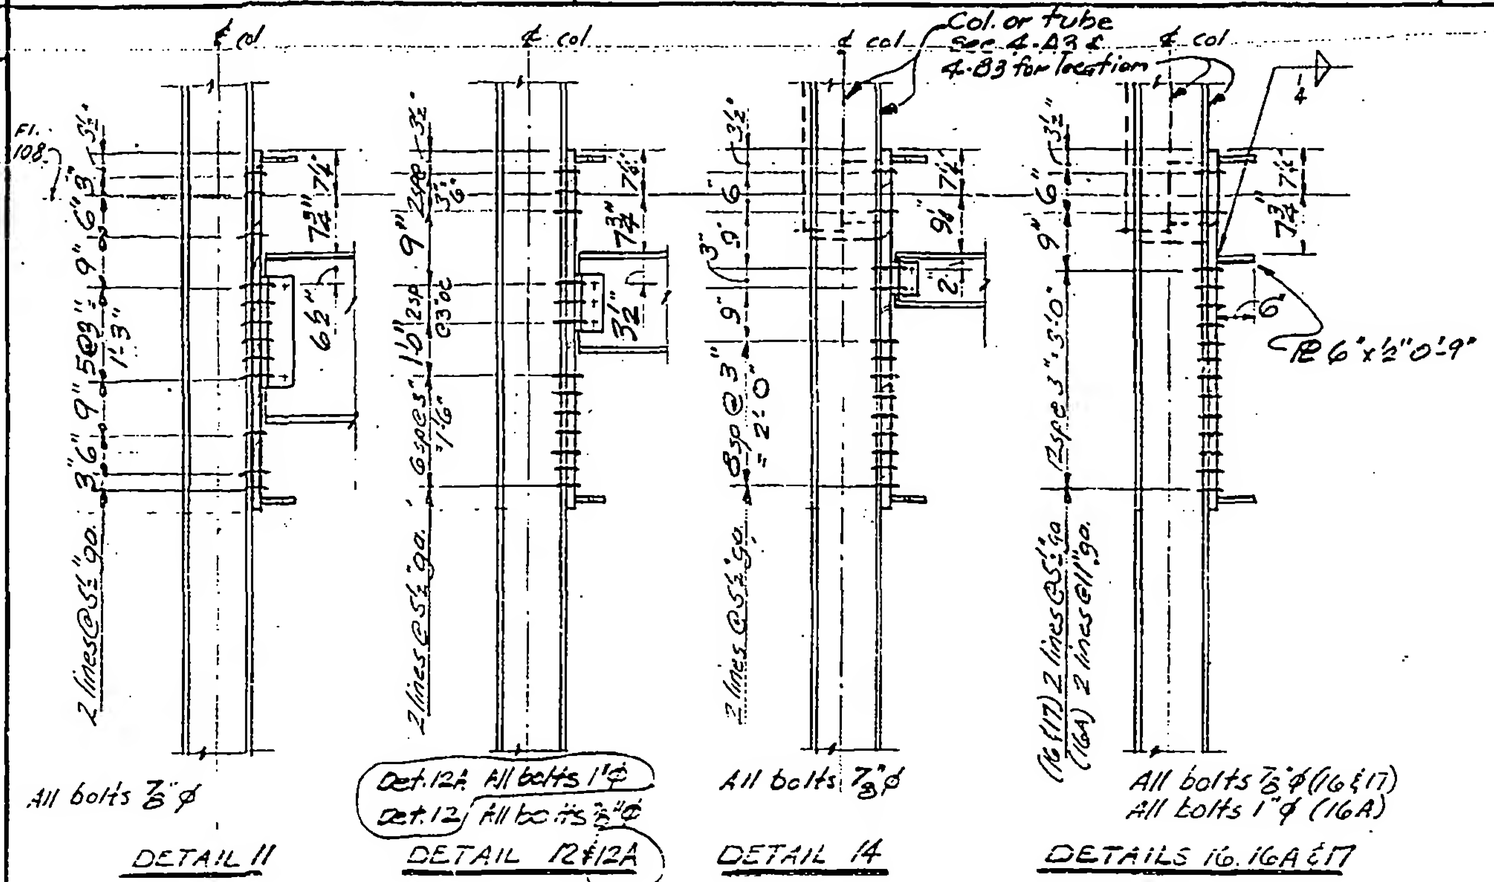

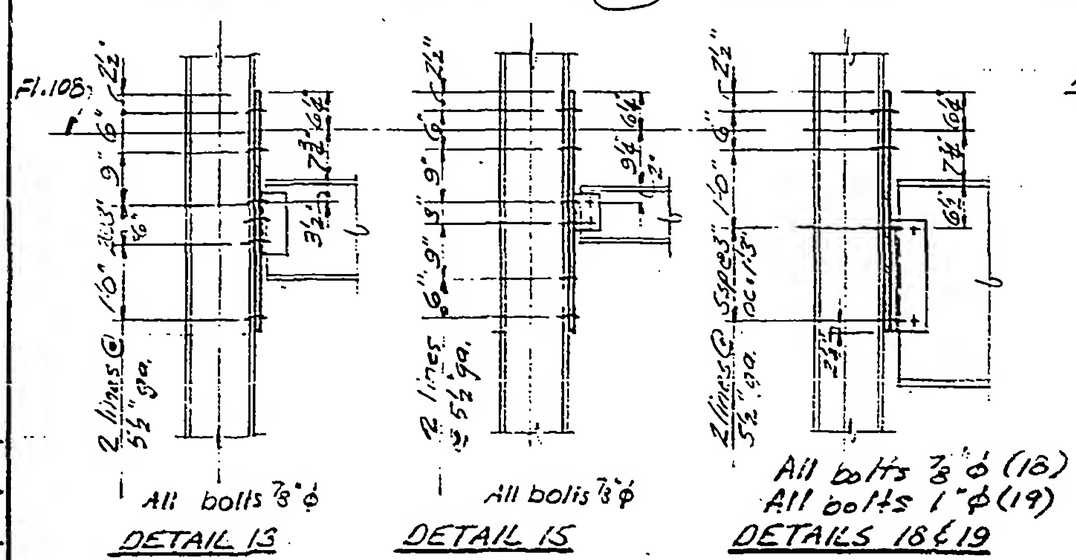

Notes:

1. Bolts, connection angles and beams by others.
2. All holes in spandrels to be 1⅛"ϕ. All holes in column connection angles and beams to be 1/16" larger than bolt diameter.
3. All bolts A325 or A490. See Drawing Book 9.

DESIGNED CHB
DRAWN WWB
REVIEWED

4-AB3-7.1