

SKILLING, HELLE, CHRISTIANSEN, ROBERTSON — Structural & Civil Engineers

PROJECT: THE WORLD TRADE CENTER | TITLE: EXTERIOR WALL CONNECTIONS - FLOOR 108 | DATE: 8-3-70

REVISIONS

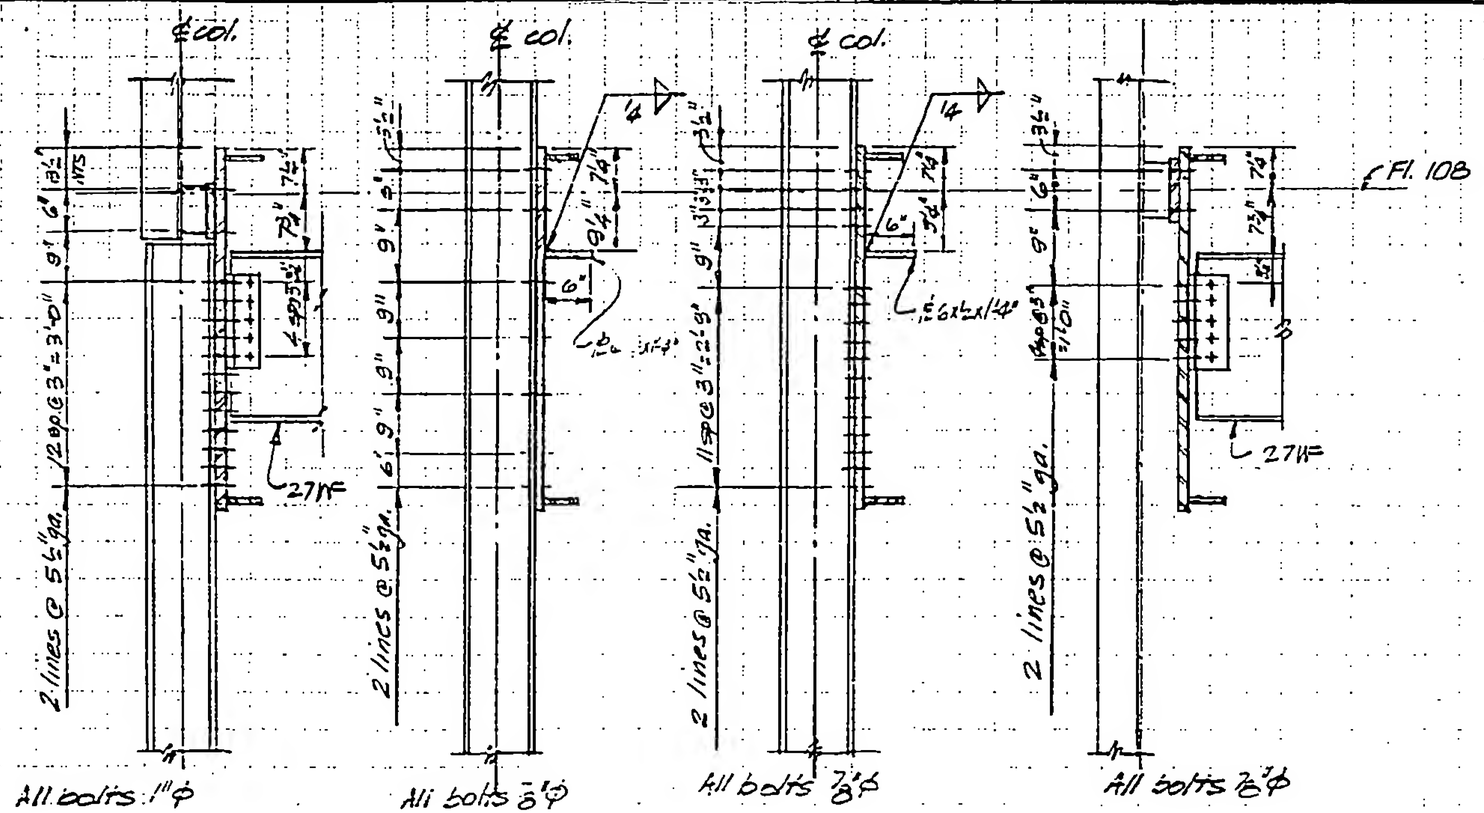

DETAIL 17A | DETAIL 17B | DETAIL 17C | DETAIL 19A

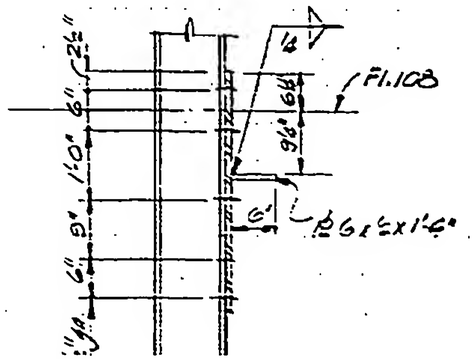

Notes:

1. Bolts, connection angles and beams by others.
2. All holes in spandrels to be 1 1/16" ϕ. All holes in column connection angles and beams to be 1/16" larger than bolt diameter.
3. All bolts A325 or A490. See Drawing Sock 9.

LICENSED PROFESSIONAL ENGINEER — LESLIE E. ROBERTSON — NEW YORK