WORTHINGTON, SKILLING, HELLE & JACKSON — Civil & Structural Engineers

PROJECT: THE WORLD TRADE CENTER | TITLE: EXTERIOR WALL - 107 to 110 - CORNER DETAILS | DATE: 4-12-67

REVISIONS

| |
|---|
| 8-15-69 |
| 12-15-69 |
| 2-26-70 |
| 4-10-70 |

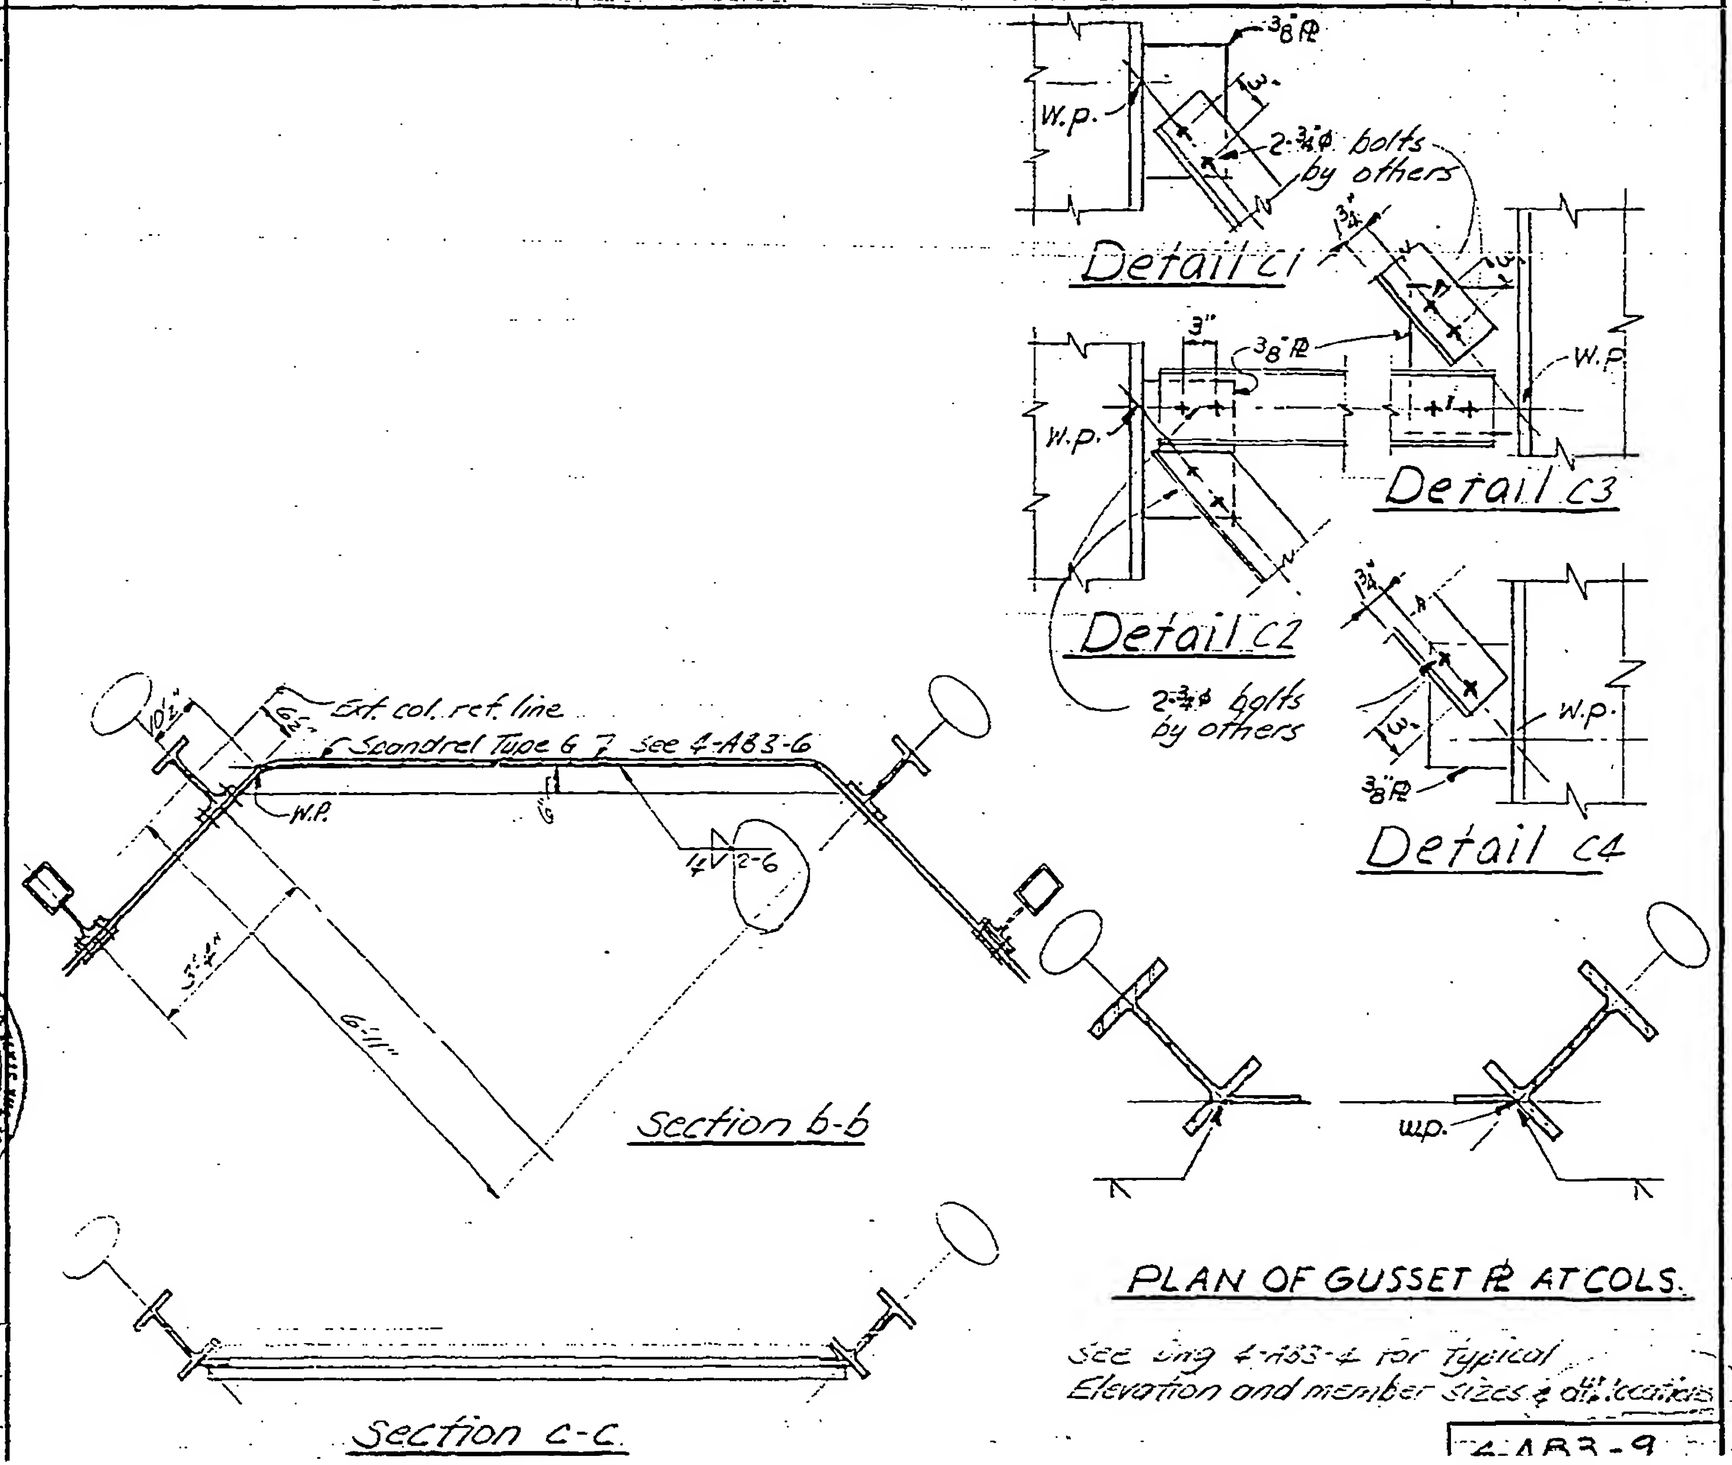


PLAN OF GUSSET PL AT COLS.

See Dwg 4-AB3-4 for typical Elevation and member sizes & dir. locations

4-AB3-9

LICENSED PROFESSIONAL ENGINEER LESLIE E. ROBERTSON No. 34360 STATE OF NEW YORK