
SKILLING - HELLE - CHRISTIANSEN - ROBERTSON — Structural & Civil Engineers

PROJECT: THE WORLD TRADE CENTER | TITLE: CONNECTION DETAIL 201 J, K, S, T | DATE: [illegible]-67


REVISIONS

10-5-67
9-25-68

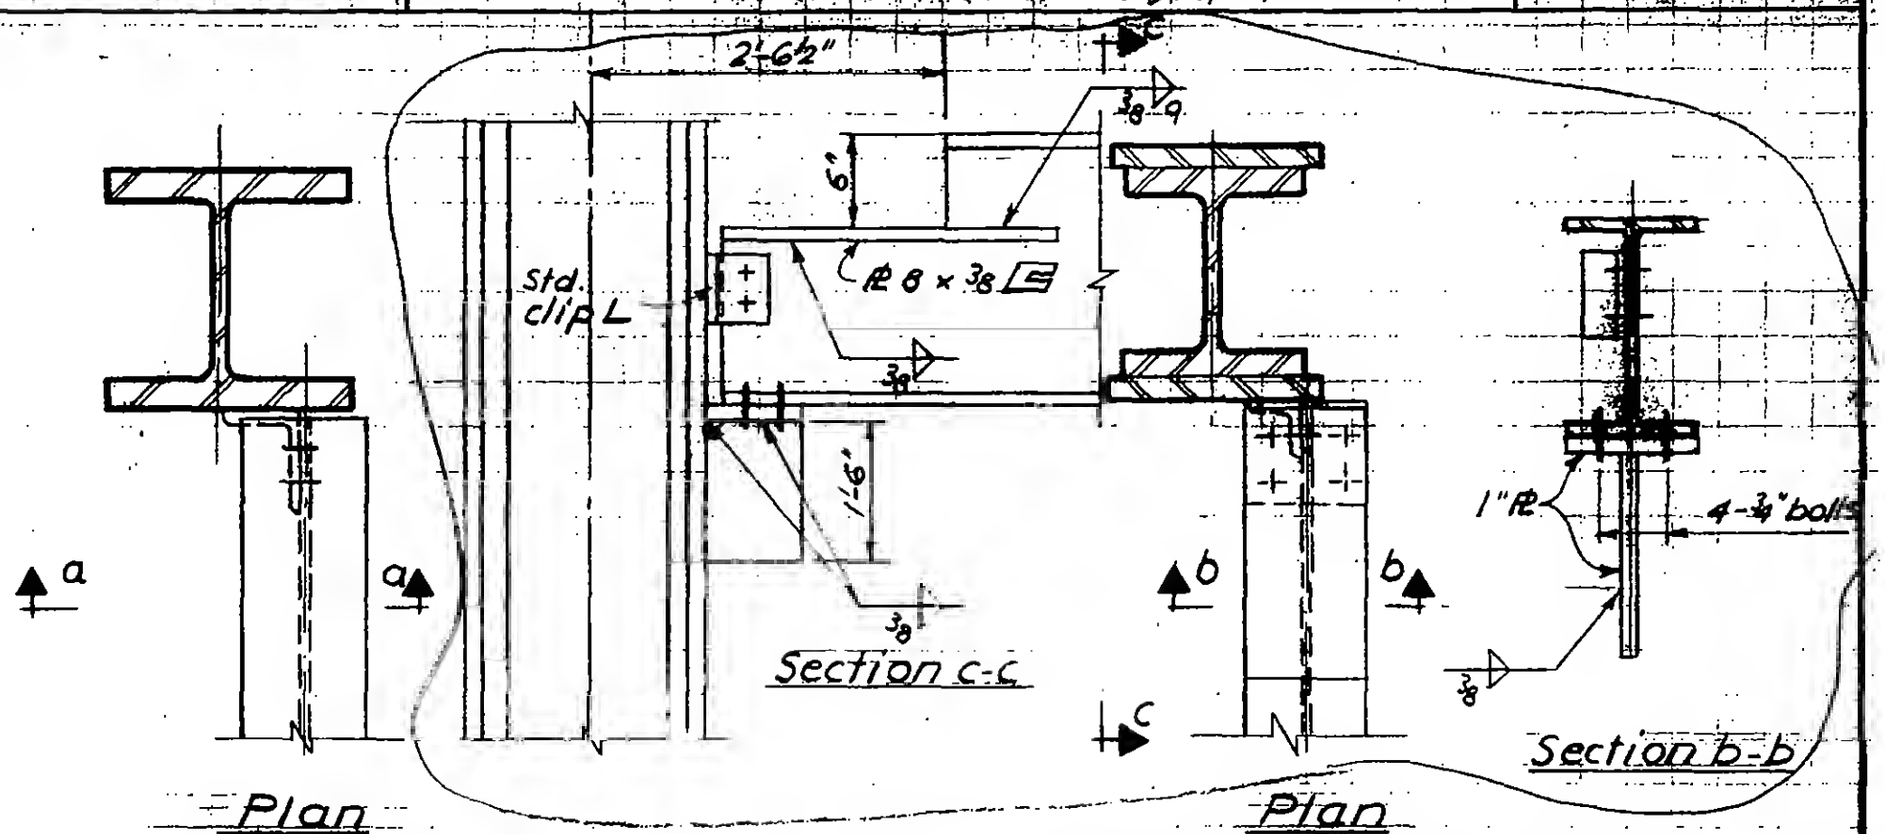



Plan
Detail 201 J

Plan
Detail 201 K (col. w/ COVER PL's)

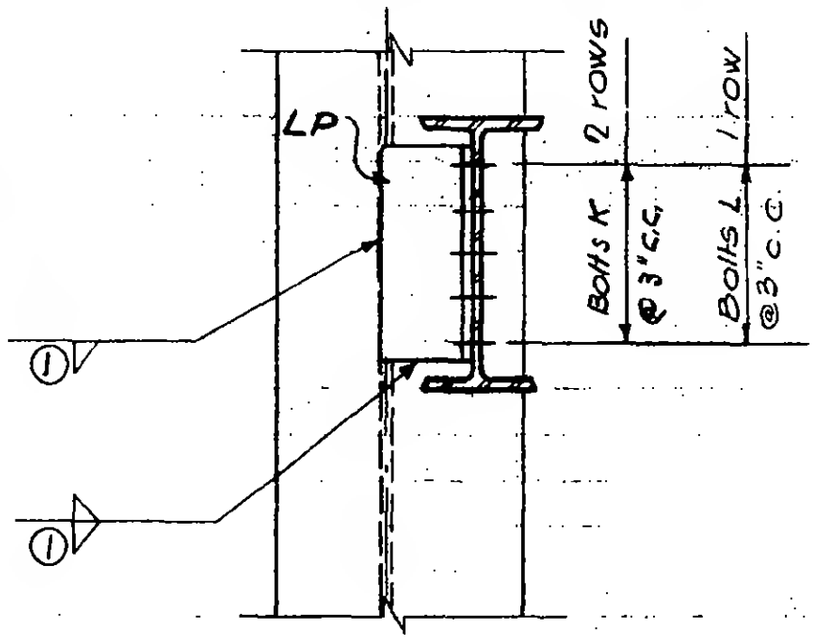


Section a-a

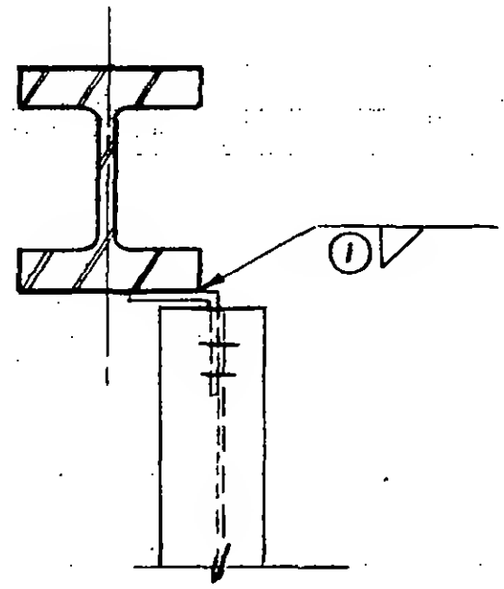


Plan
Detail 201 S, T

LICENSED PROFESSIONAL ENGINEER
LESLIE E. ROBERTSON
No. 34360
UNIVERSITY OF THE STATE OF NEW YORK

6-AB1-2.4