WORTHINGTON, SKILLING, HELLE & JACKSON — Civil & Structural Engineers


PROJECT THE WORLD TRADE CENTER | TITLE CONNECTION DETAIL 205 A, B, C, D, E, G, I, Q | DATE 5-9-67

REVISIONS

7-28-67


8-5-67

10-2-67

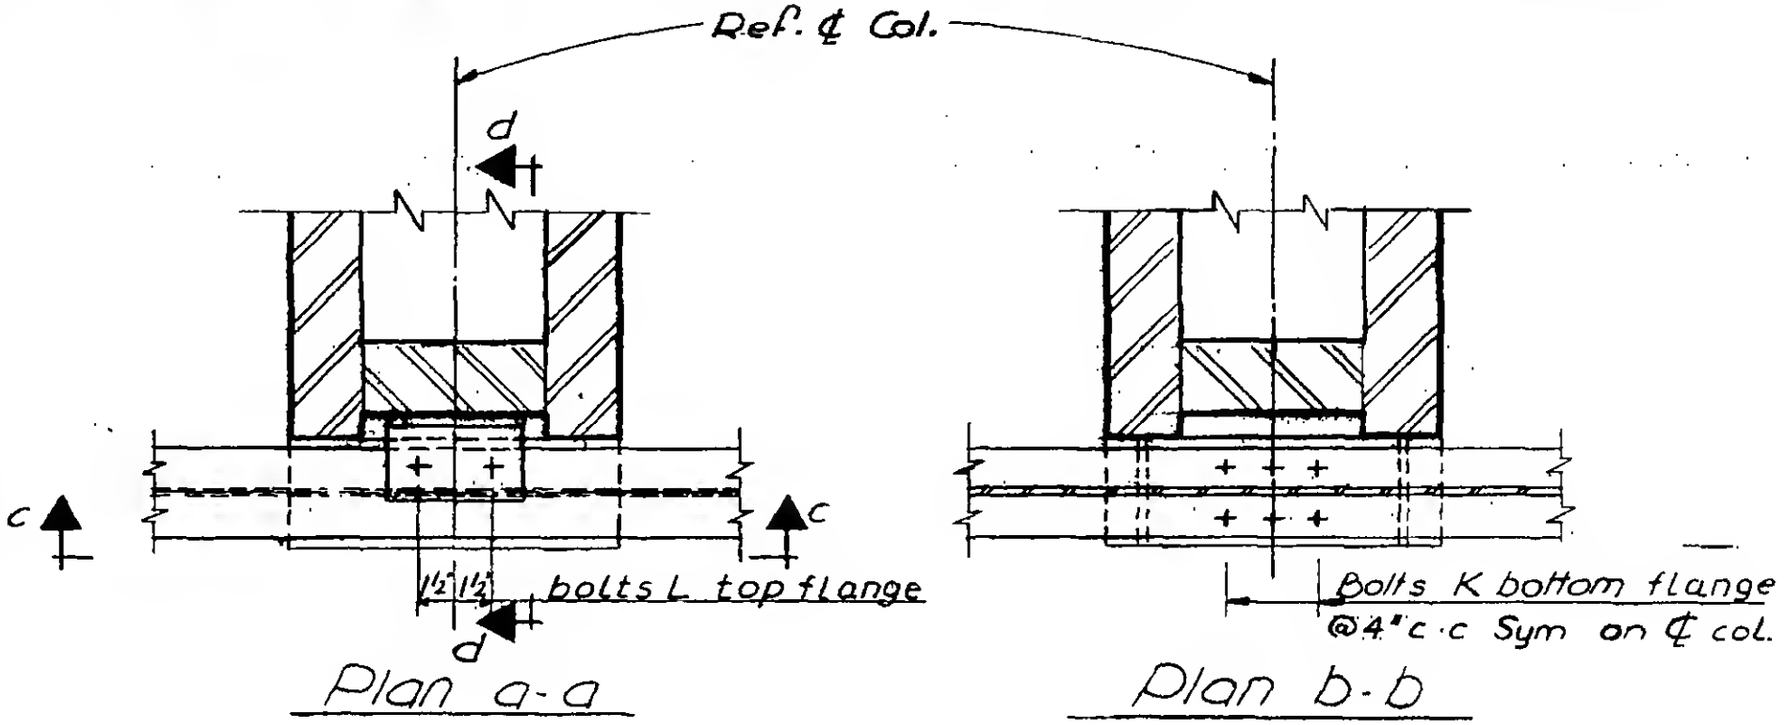



Plan a-a

Plan b-b

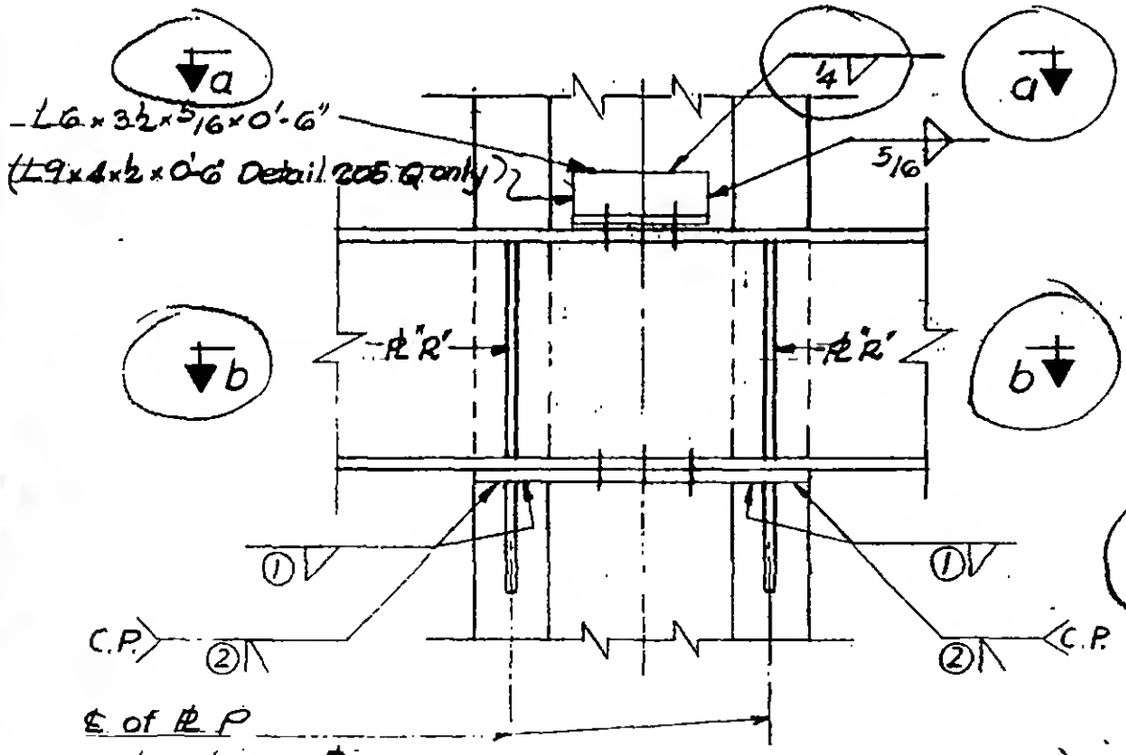


Section c-c

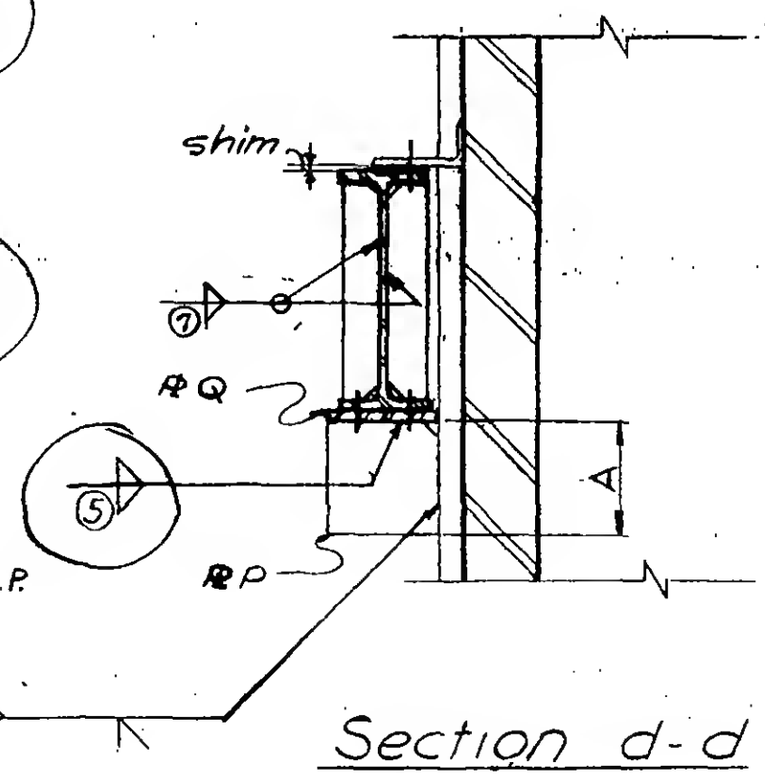


Section d-d

LESLIE E. ROBERTSON LICENSED PROFESSIONAL ENGINEER No. 34360 UNIVERSITY OF THE STATE OF NEW YORK

6-AB1-9