SKILLING – HELLE – CHRISTIANSEN – ROBERTSON Structural & Civil Engineers

PROJECT THE WORLD TRADE CENTER TITLE CONNECTION DETAIL #226A DATE 6-30-67

REVISIONS
10-5-67
5-6-68

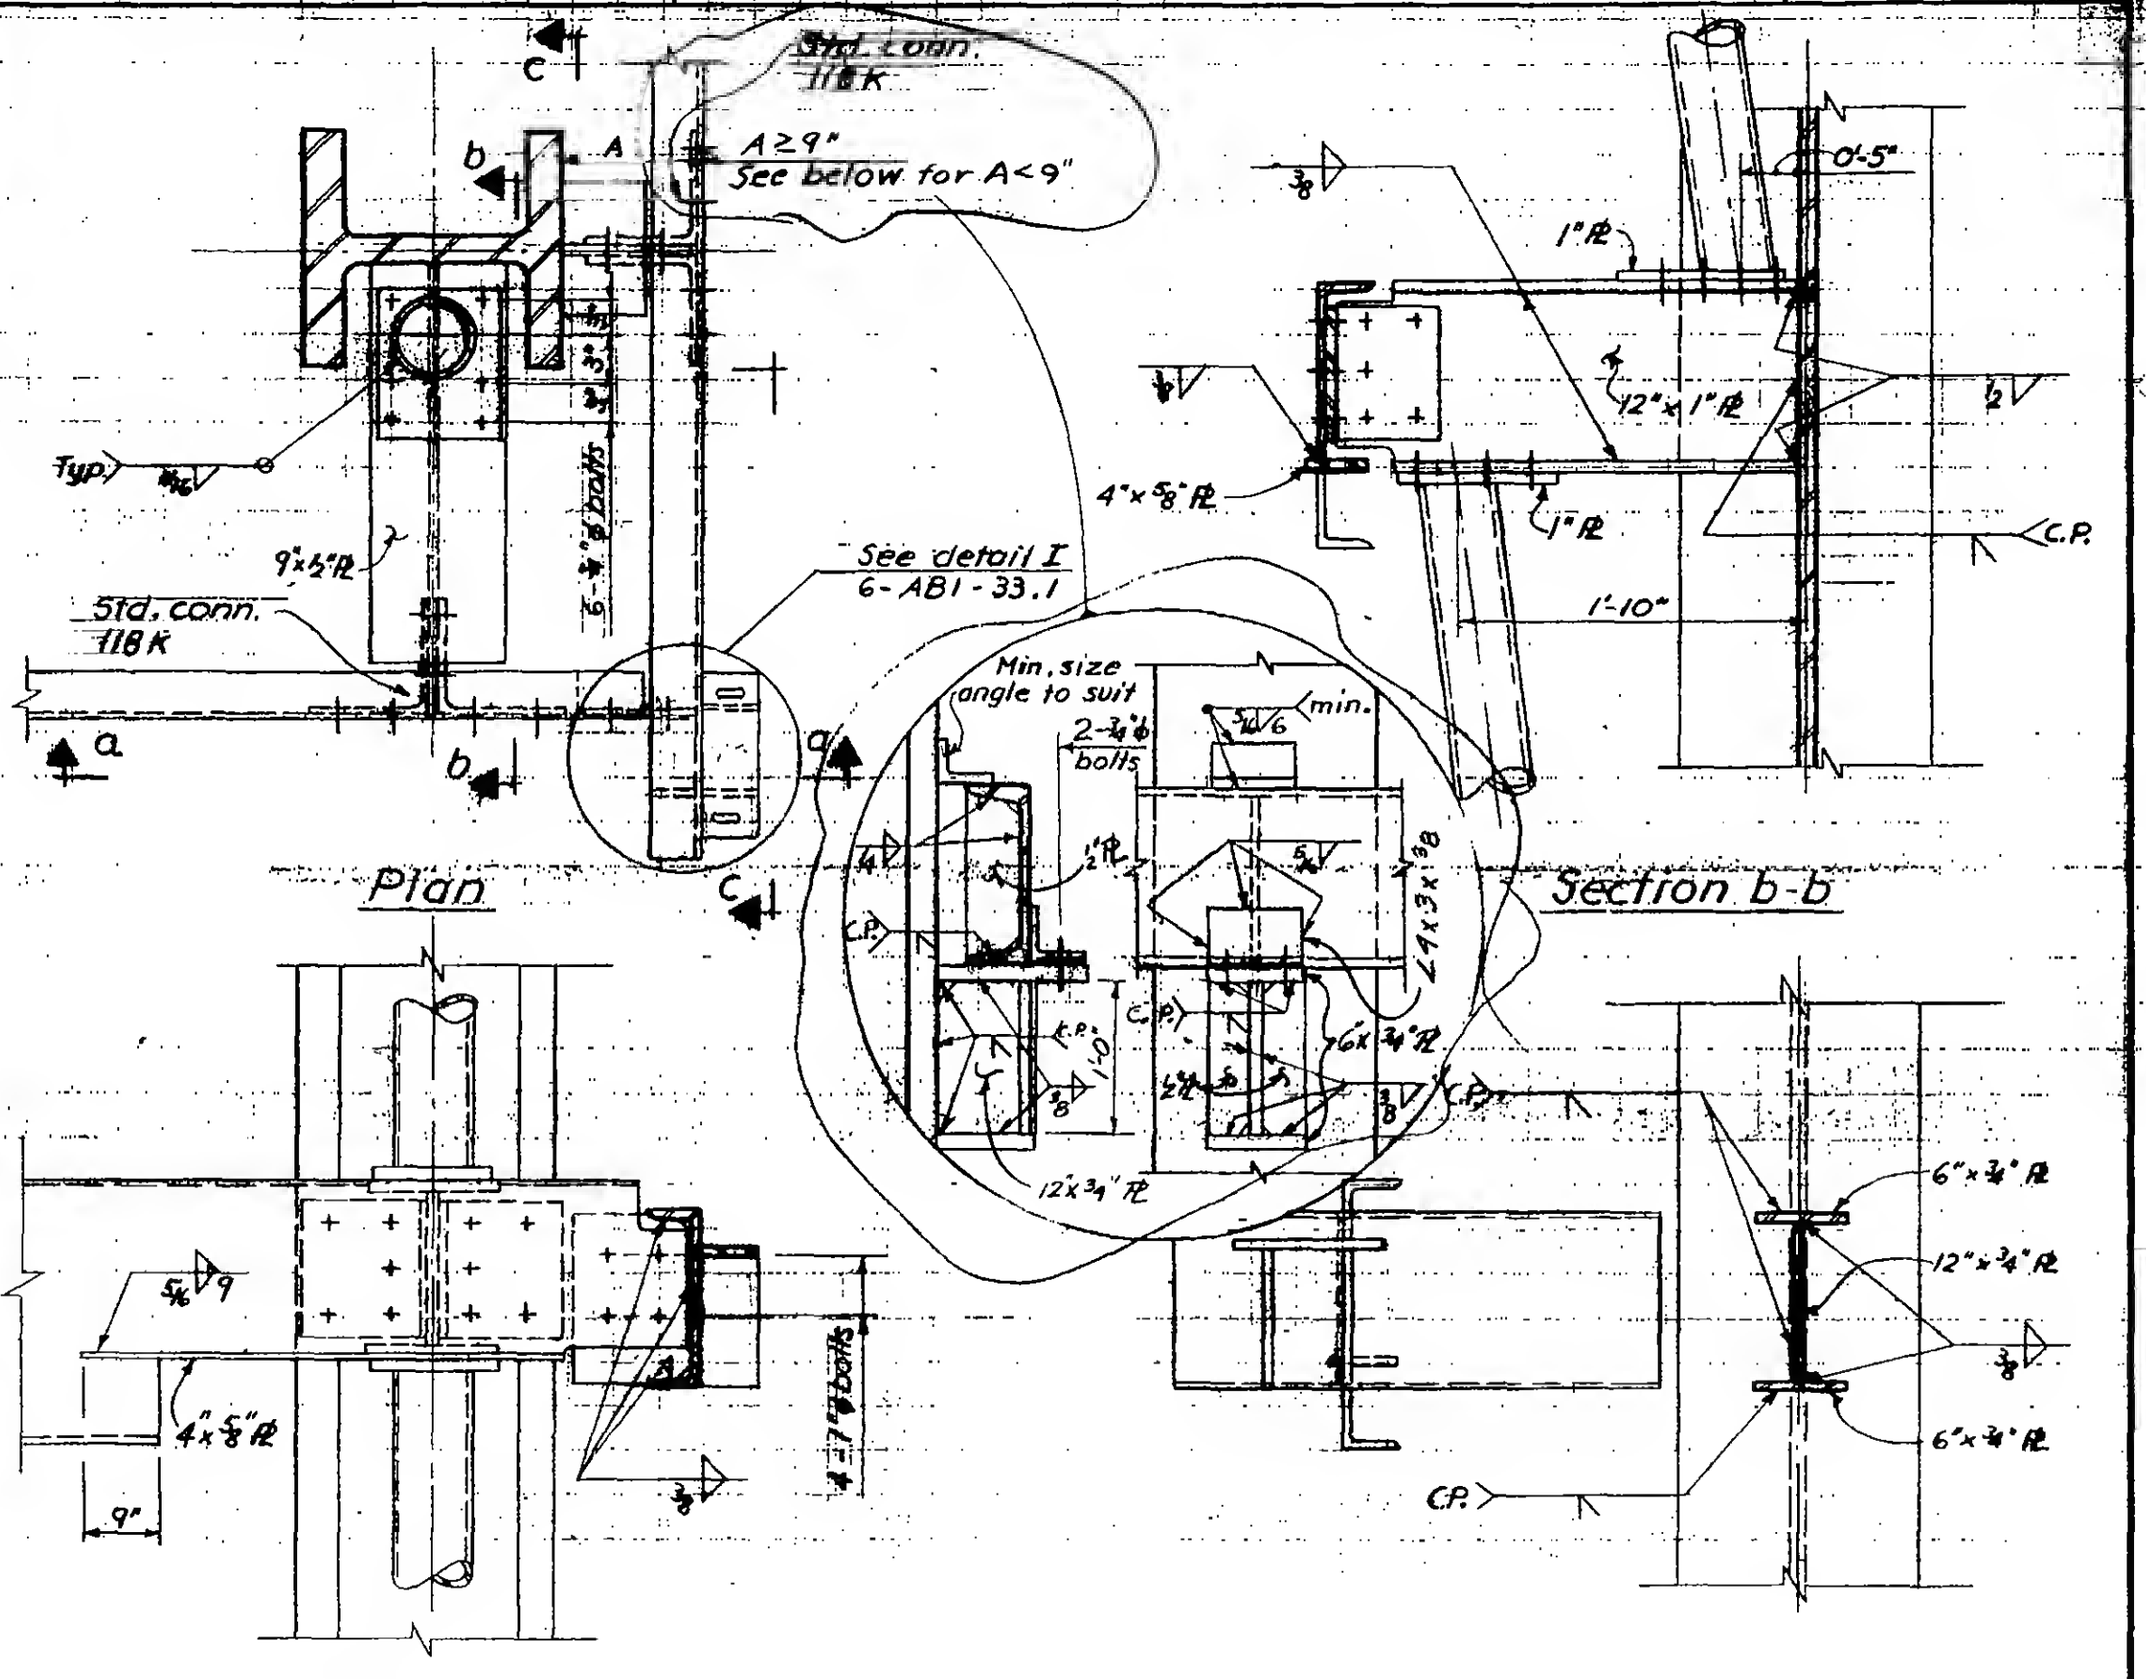

LICENSED PROFESSIONAL ENGINEER
LESLIE E. ROBERTSON
No. 34360
UNIVERSITY OF THE STATE OF NEW YORK

6-AB1-33

3