
SKILLING - HELLE - CHRISTIANSEN - ROBERTSON Structural & Civil Engineers


PROJECT THE WORLD TRADE CENTER | TITLE CONNECTION DETAIL 231A | DATE 6-5-67

REVISIONS


1 11-23-67

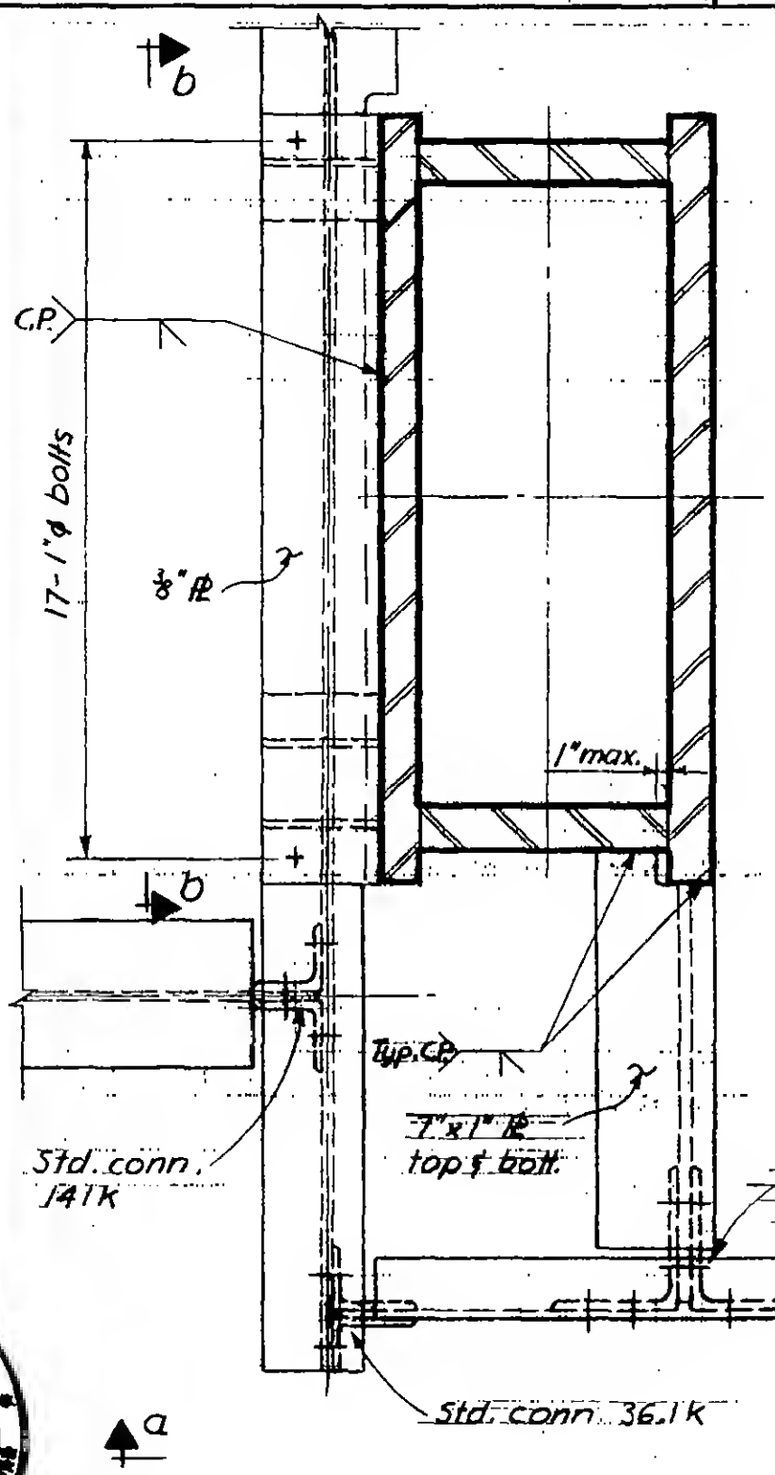

Plan

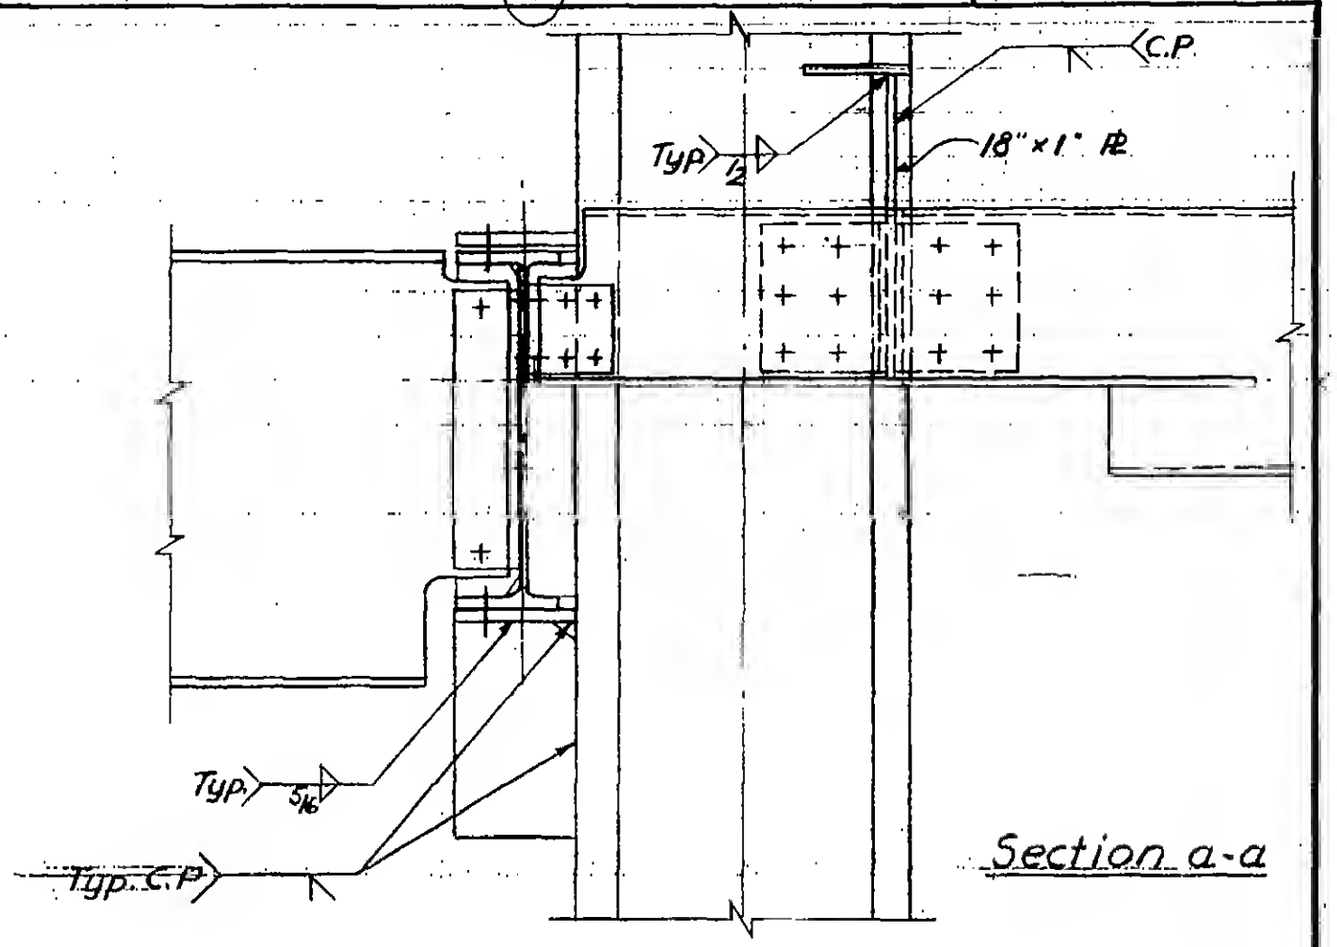

Section a-a

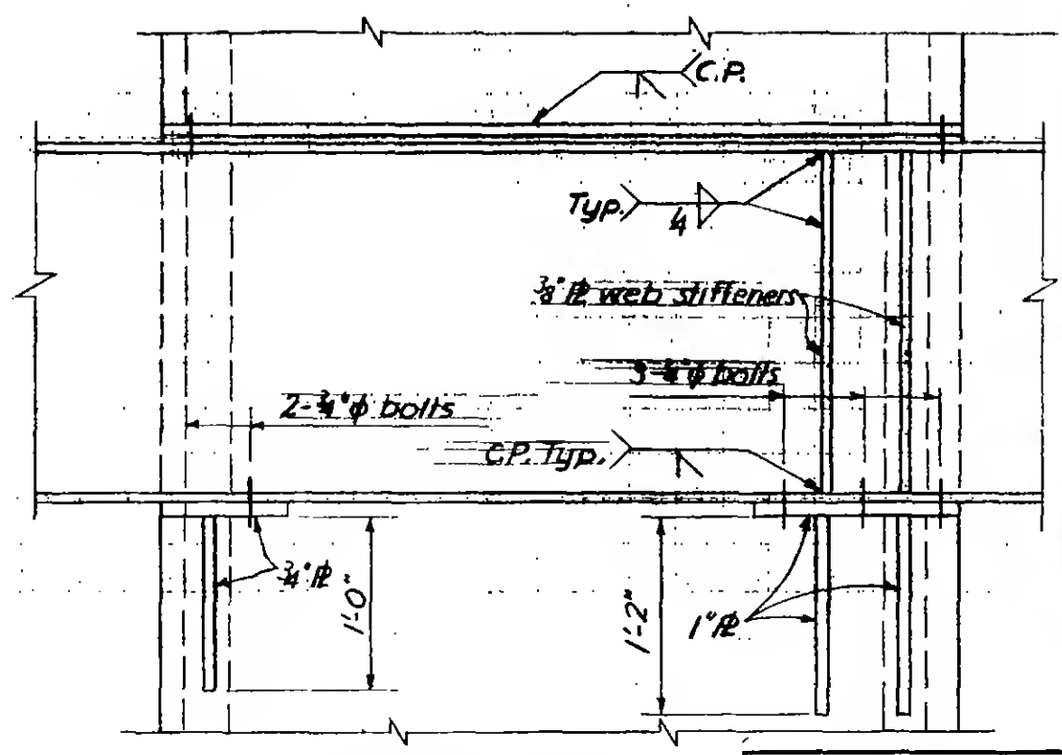

Section b-b

6-ABI-38

LICENSED PROFESSIONAL ENGINEER LESLIE E. ROBERTSON No. 34968 UNIVERSITY OF THE STATE OF NEW YORK