
WORTHINGTON, SKILLING, HELLE & JACKSON — Civil & Structural Engineers

PROJECT THE WORLD TRADE CENTER | TITLE CONNECTION DETAIL 234 A&F, J, K, L | DATE 6-12-67

REVISIONS
6-19-67
7-28-67
2-9-68
9-18-68

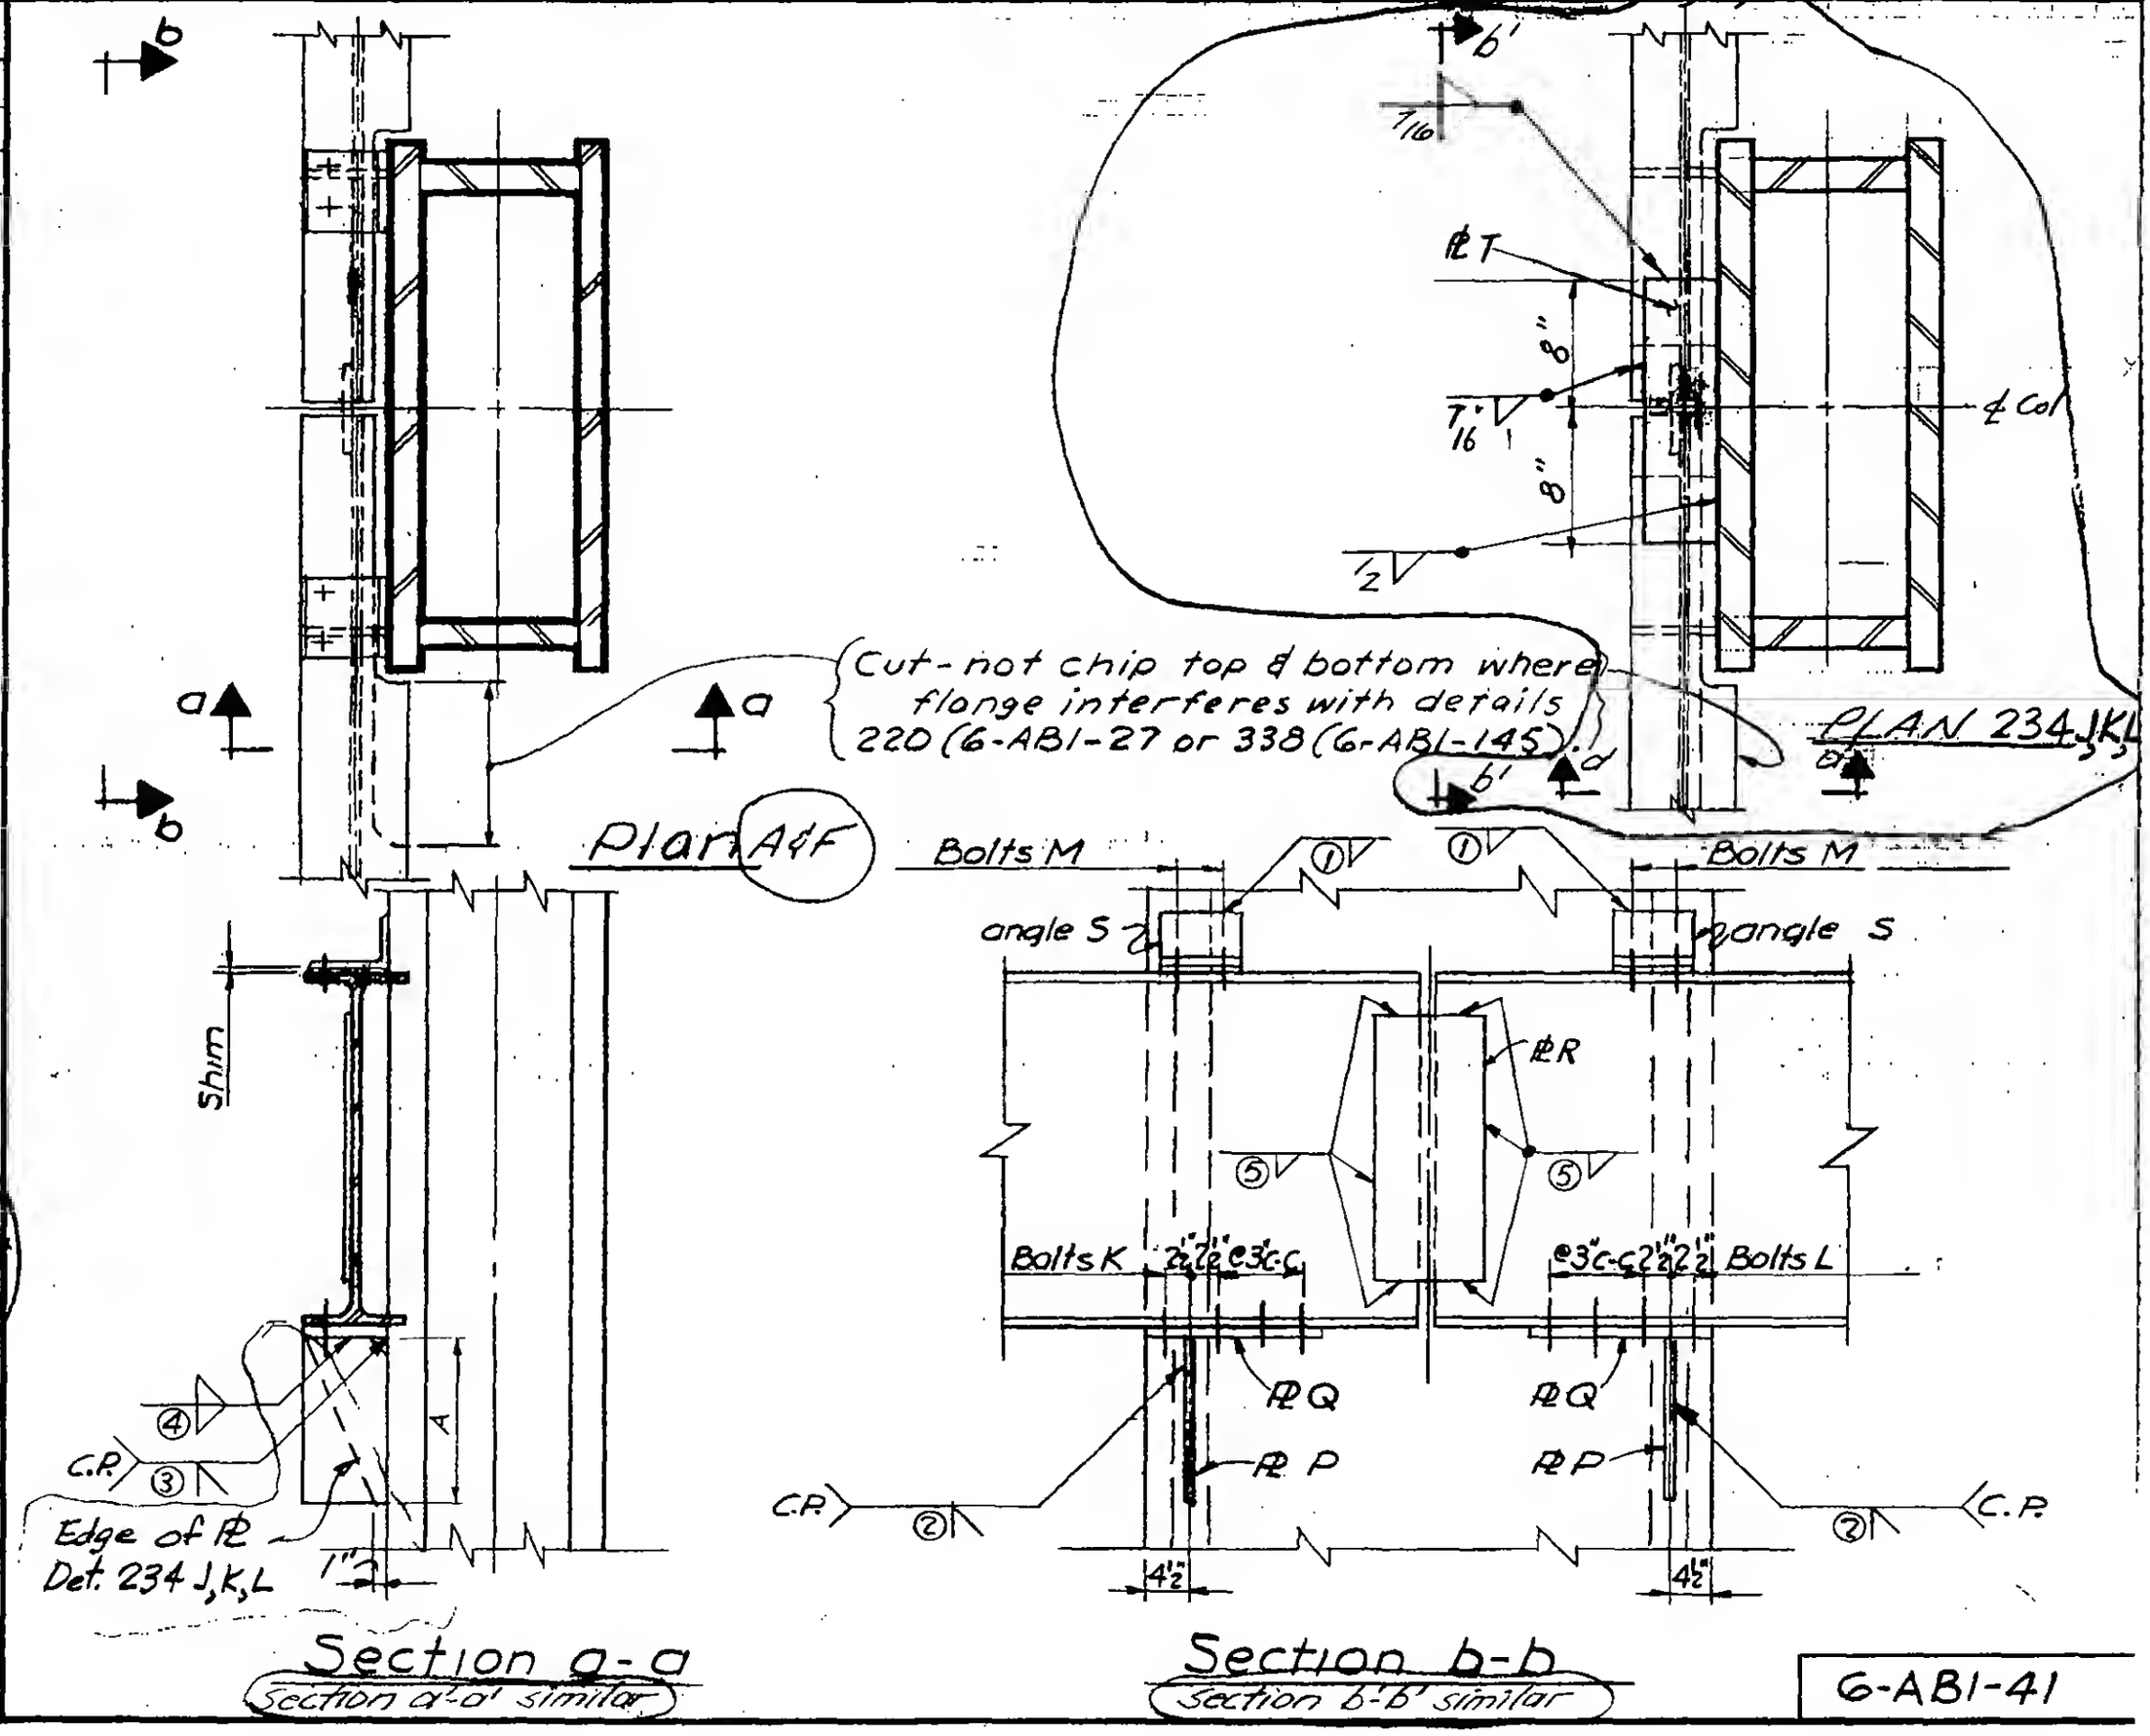

Section a-a
Section a'-a' similar

Section b-b
Section b'-b' similar

6-ABI-41

LICENSED PROFESSIONAL ENGINEER
LESLIE E. ROBERTSON
No. 34360
STATE OF NEW YORK