

SKILLING - HELLE - CHRISTIANSEN - ROBERTSON Structural & Civil Engineers

PROJECT THE WORLD TRADE CENTER | TITLE CONNECTION DETAIL 237 C & D | DATE 10-2-67


REVISIONS

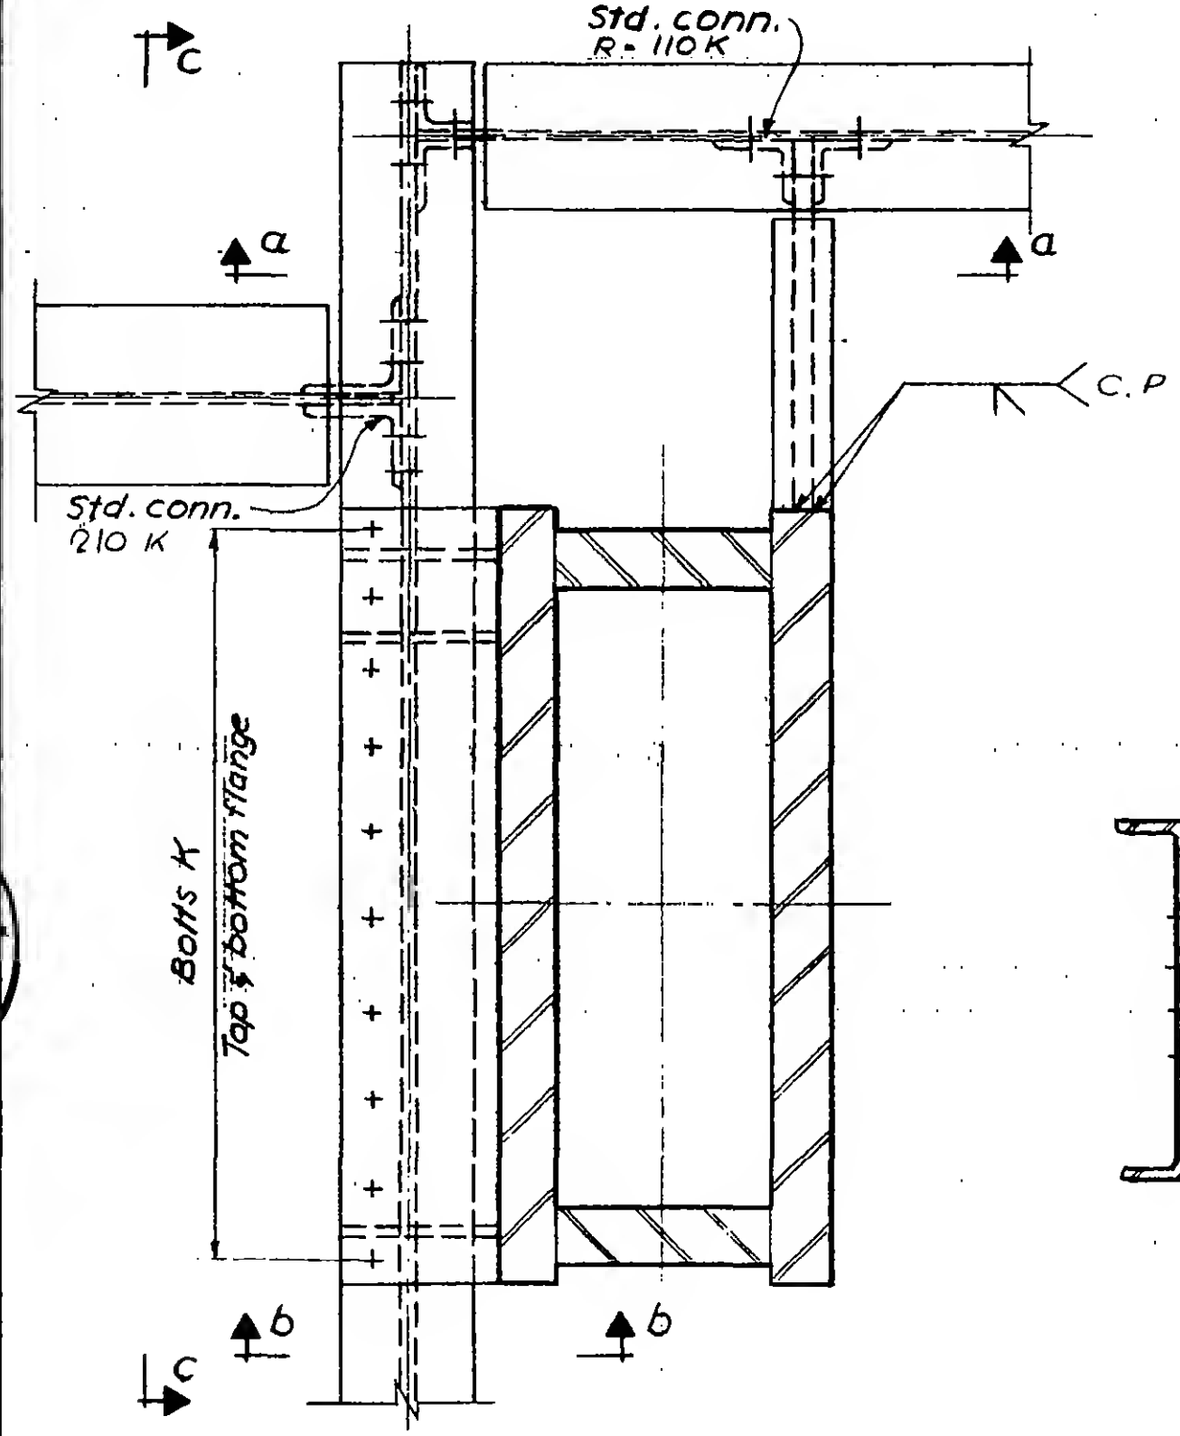

Plan

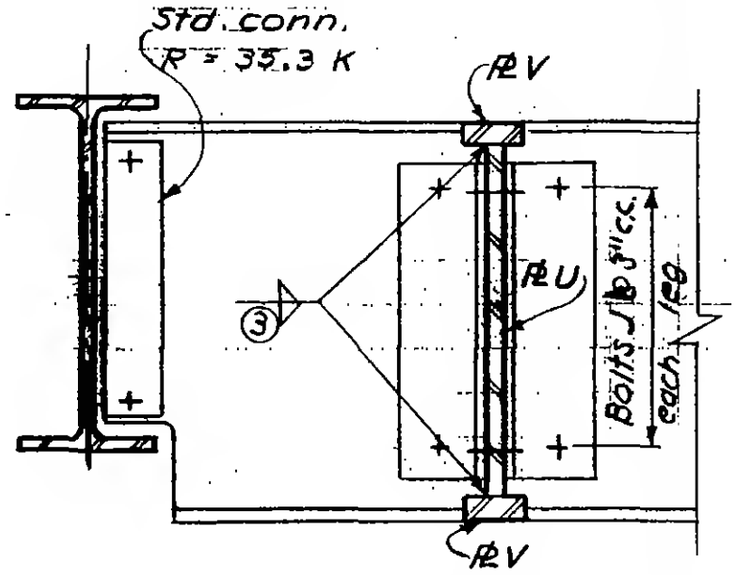

Section a-a
Detail 237 C only

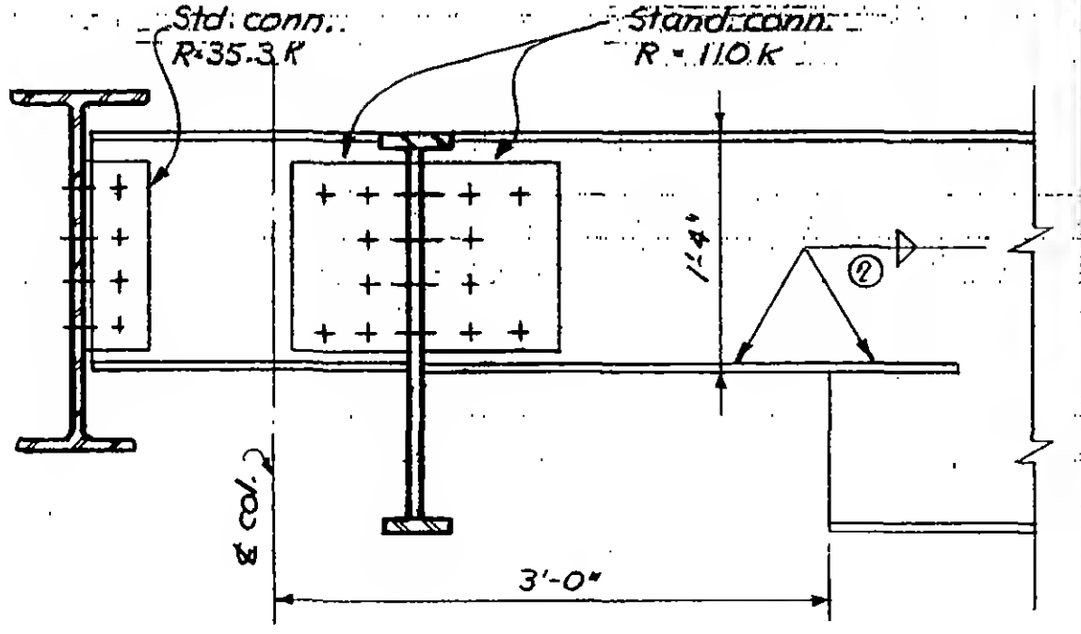

Section a-a
Detail 237D only

6-AB1-44.3

LESLIE E. ROBERTSON
No. 34360
REGISTERED PROFESSIONAL ENGINEER
UNIVERSITY OF THE STATE OF NEW YORK