
SKILLING - HELLE - CHRISTIANSEN - ROBERTSON Structural & Civil Engineers


PROJECT THE WORLD TRADE CENTER | TITLE CONNECTION DETAIL 237 C & D | DATE 10-2-61

REVISIONS

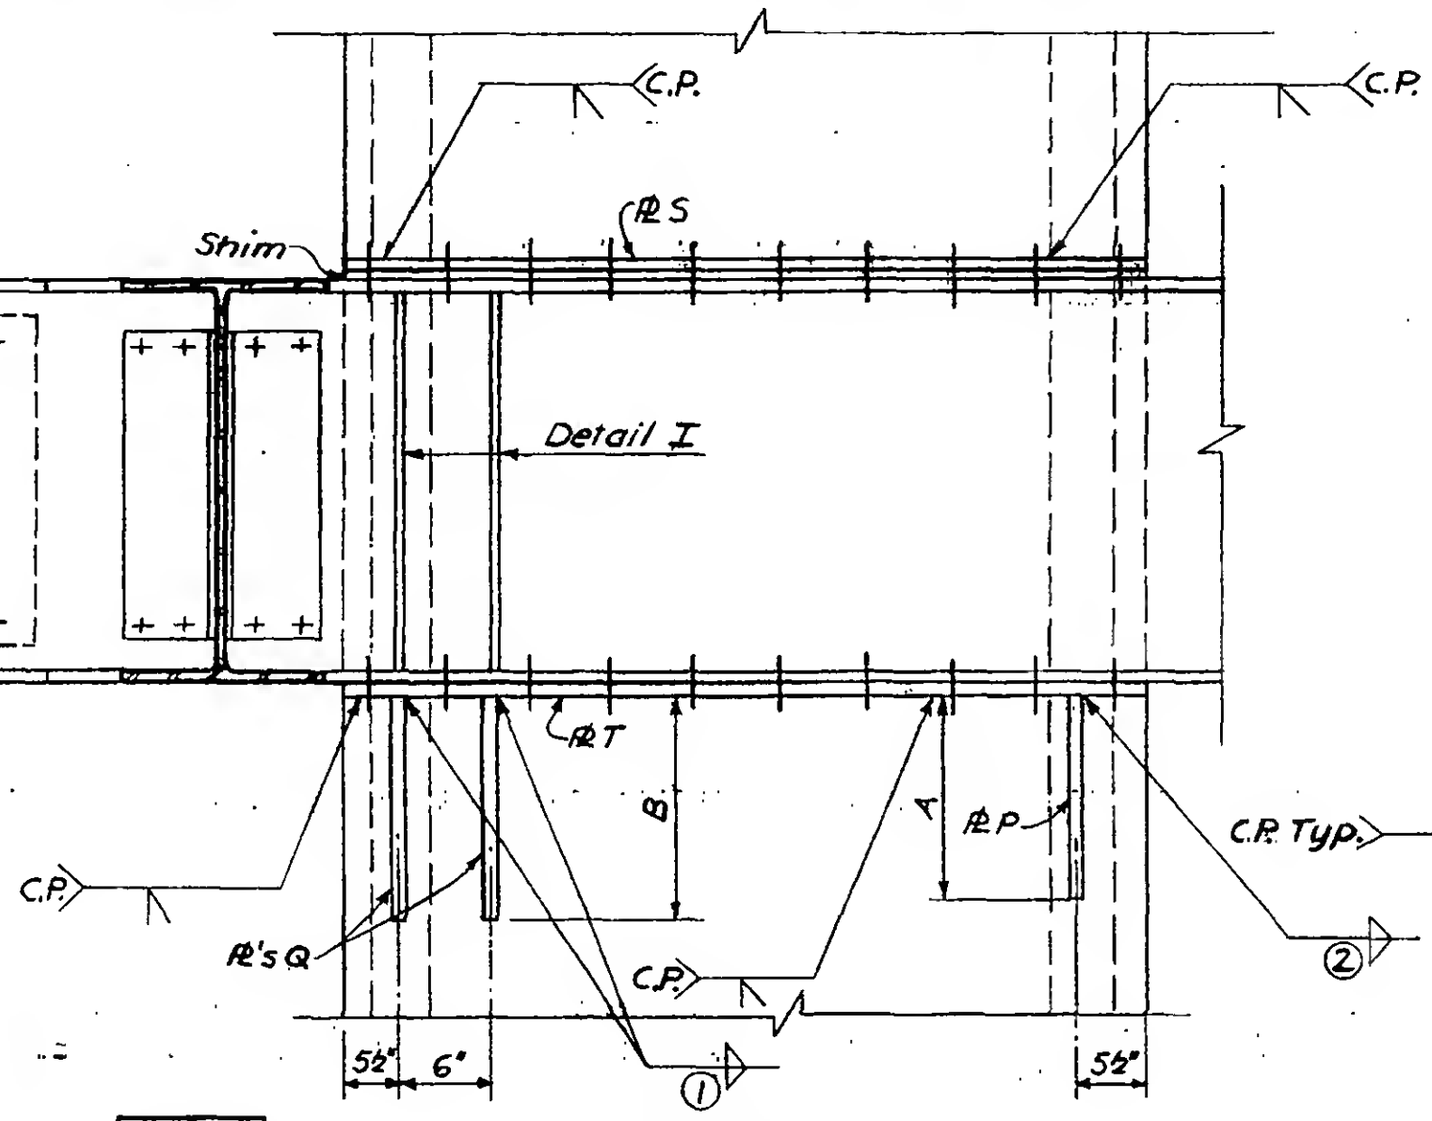

Section c-c

Section b-b

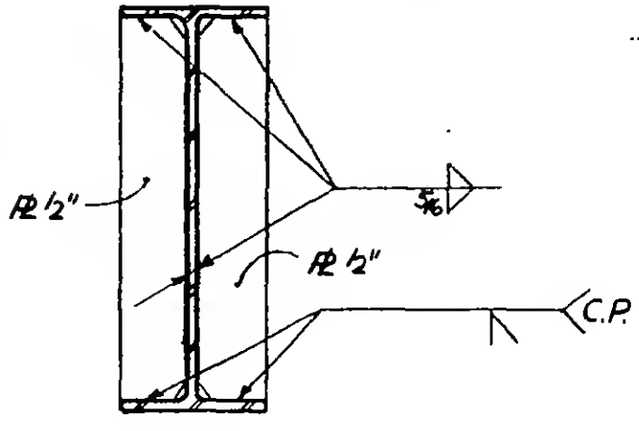

Detail I

REGISTERED PROFESSIONAL ENGINEER
LESLIE E. ROBERTSON
No. 34360
THE STATE OF NEW YORK

6-AB1-44.4