
SKILLING - HELLE - CHRISTIANSEN - ROBERTSON Structural & Civil Engineers


PROJECT THE WORLD TRADE CENTER | TITLE CONNECTION DETAIL - 25I E, F, G, J, L, M | DATE 10-2-67

REVISIONS
-17-67
9-18-68

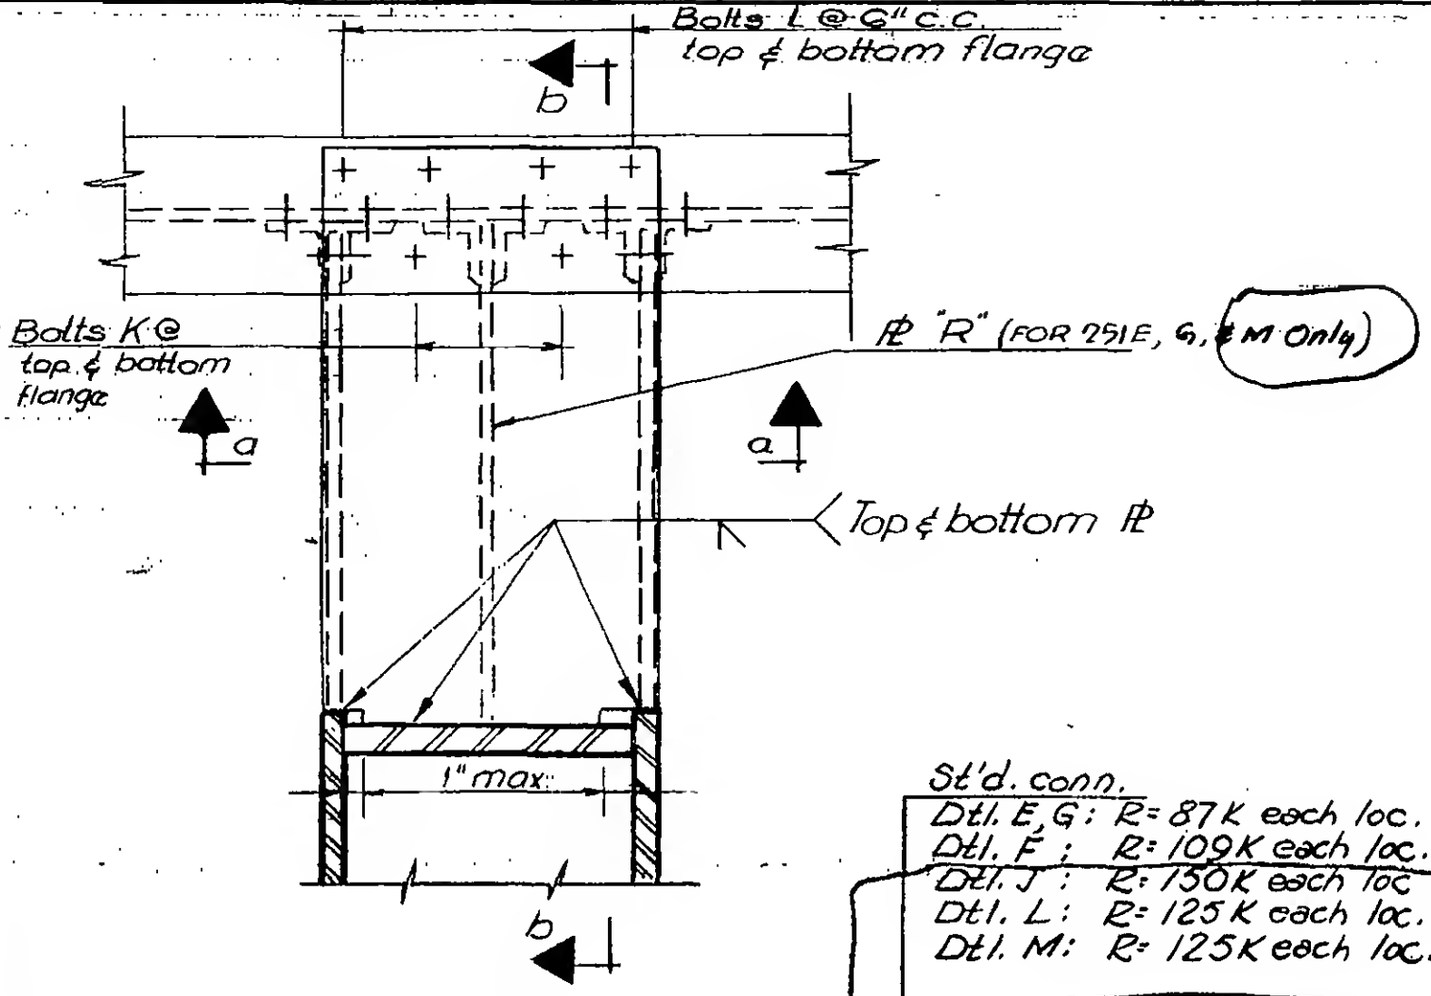


Plan

St'd. conn.
Dtl. E, G: R = 87K each loc.
Dtl. F: R = 109K each loc.
Dtl. J: R = 150K each loc.
Dtl. L: R = 125K each loc.
Dtl. M: R = 125K each loc.

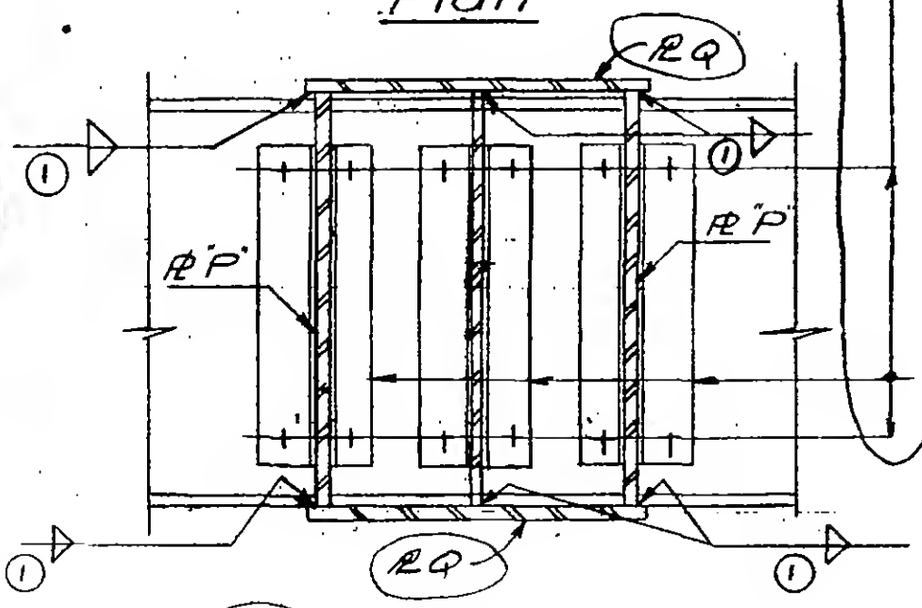

Section a-a

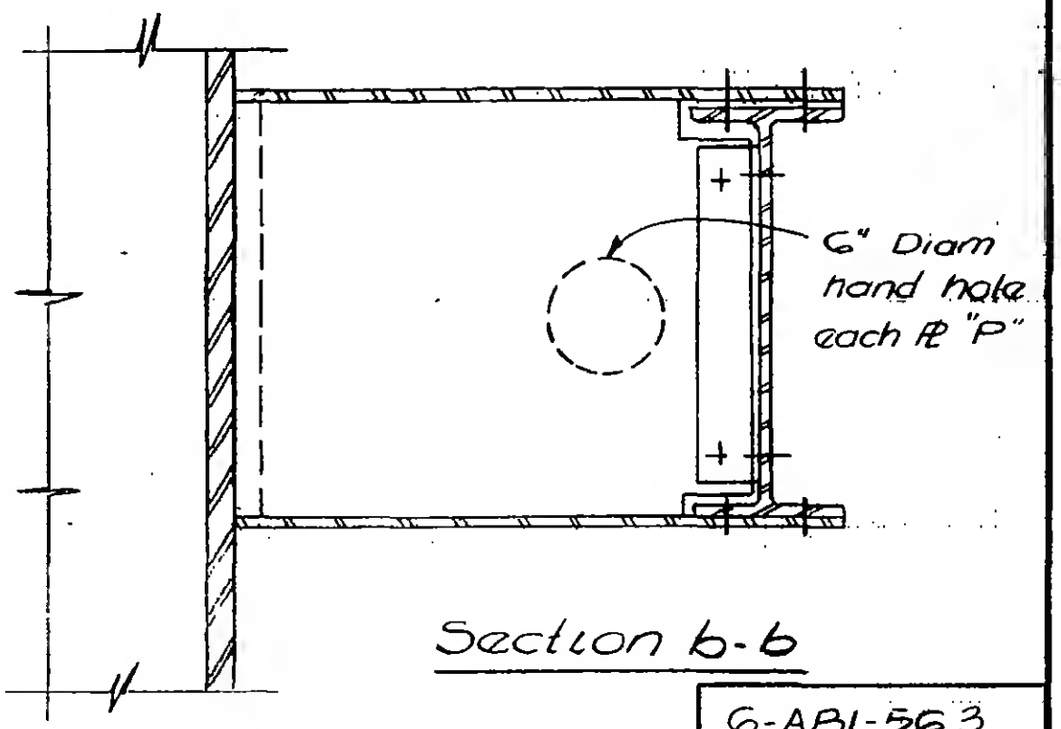

Section b-b

LICENSED PROFESSIONAL ENGINEER
LESLIE E. ROBERTSON
No. 34360
UNIVERSITY OF THE STATE OF NEW YORK

6-AB1-563