WORTHINGTON, SKILLING, HELLE & JACKSON — Civil & Structural Engineers

PROJECT: THE WORLD TRADE CENTER | TITLE: [redacted]CTION [redacted] A, B, C, (F) | DATE: [redacted]

REVISIONS

5-9-67
7-28-67
9-15-67
11-14-67
5-6-68

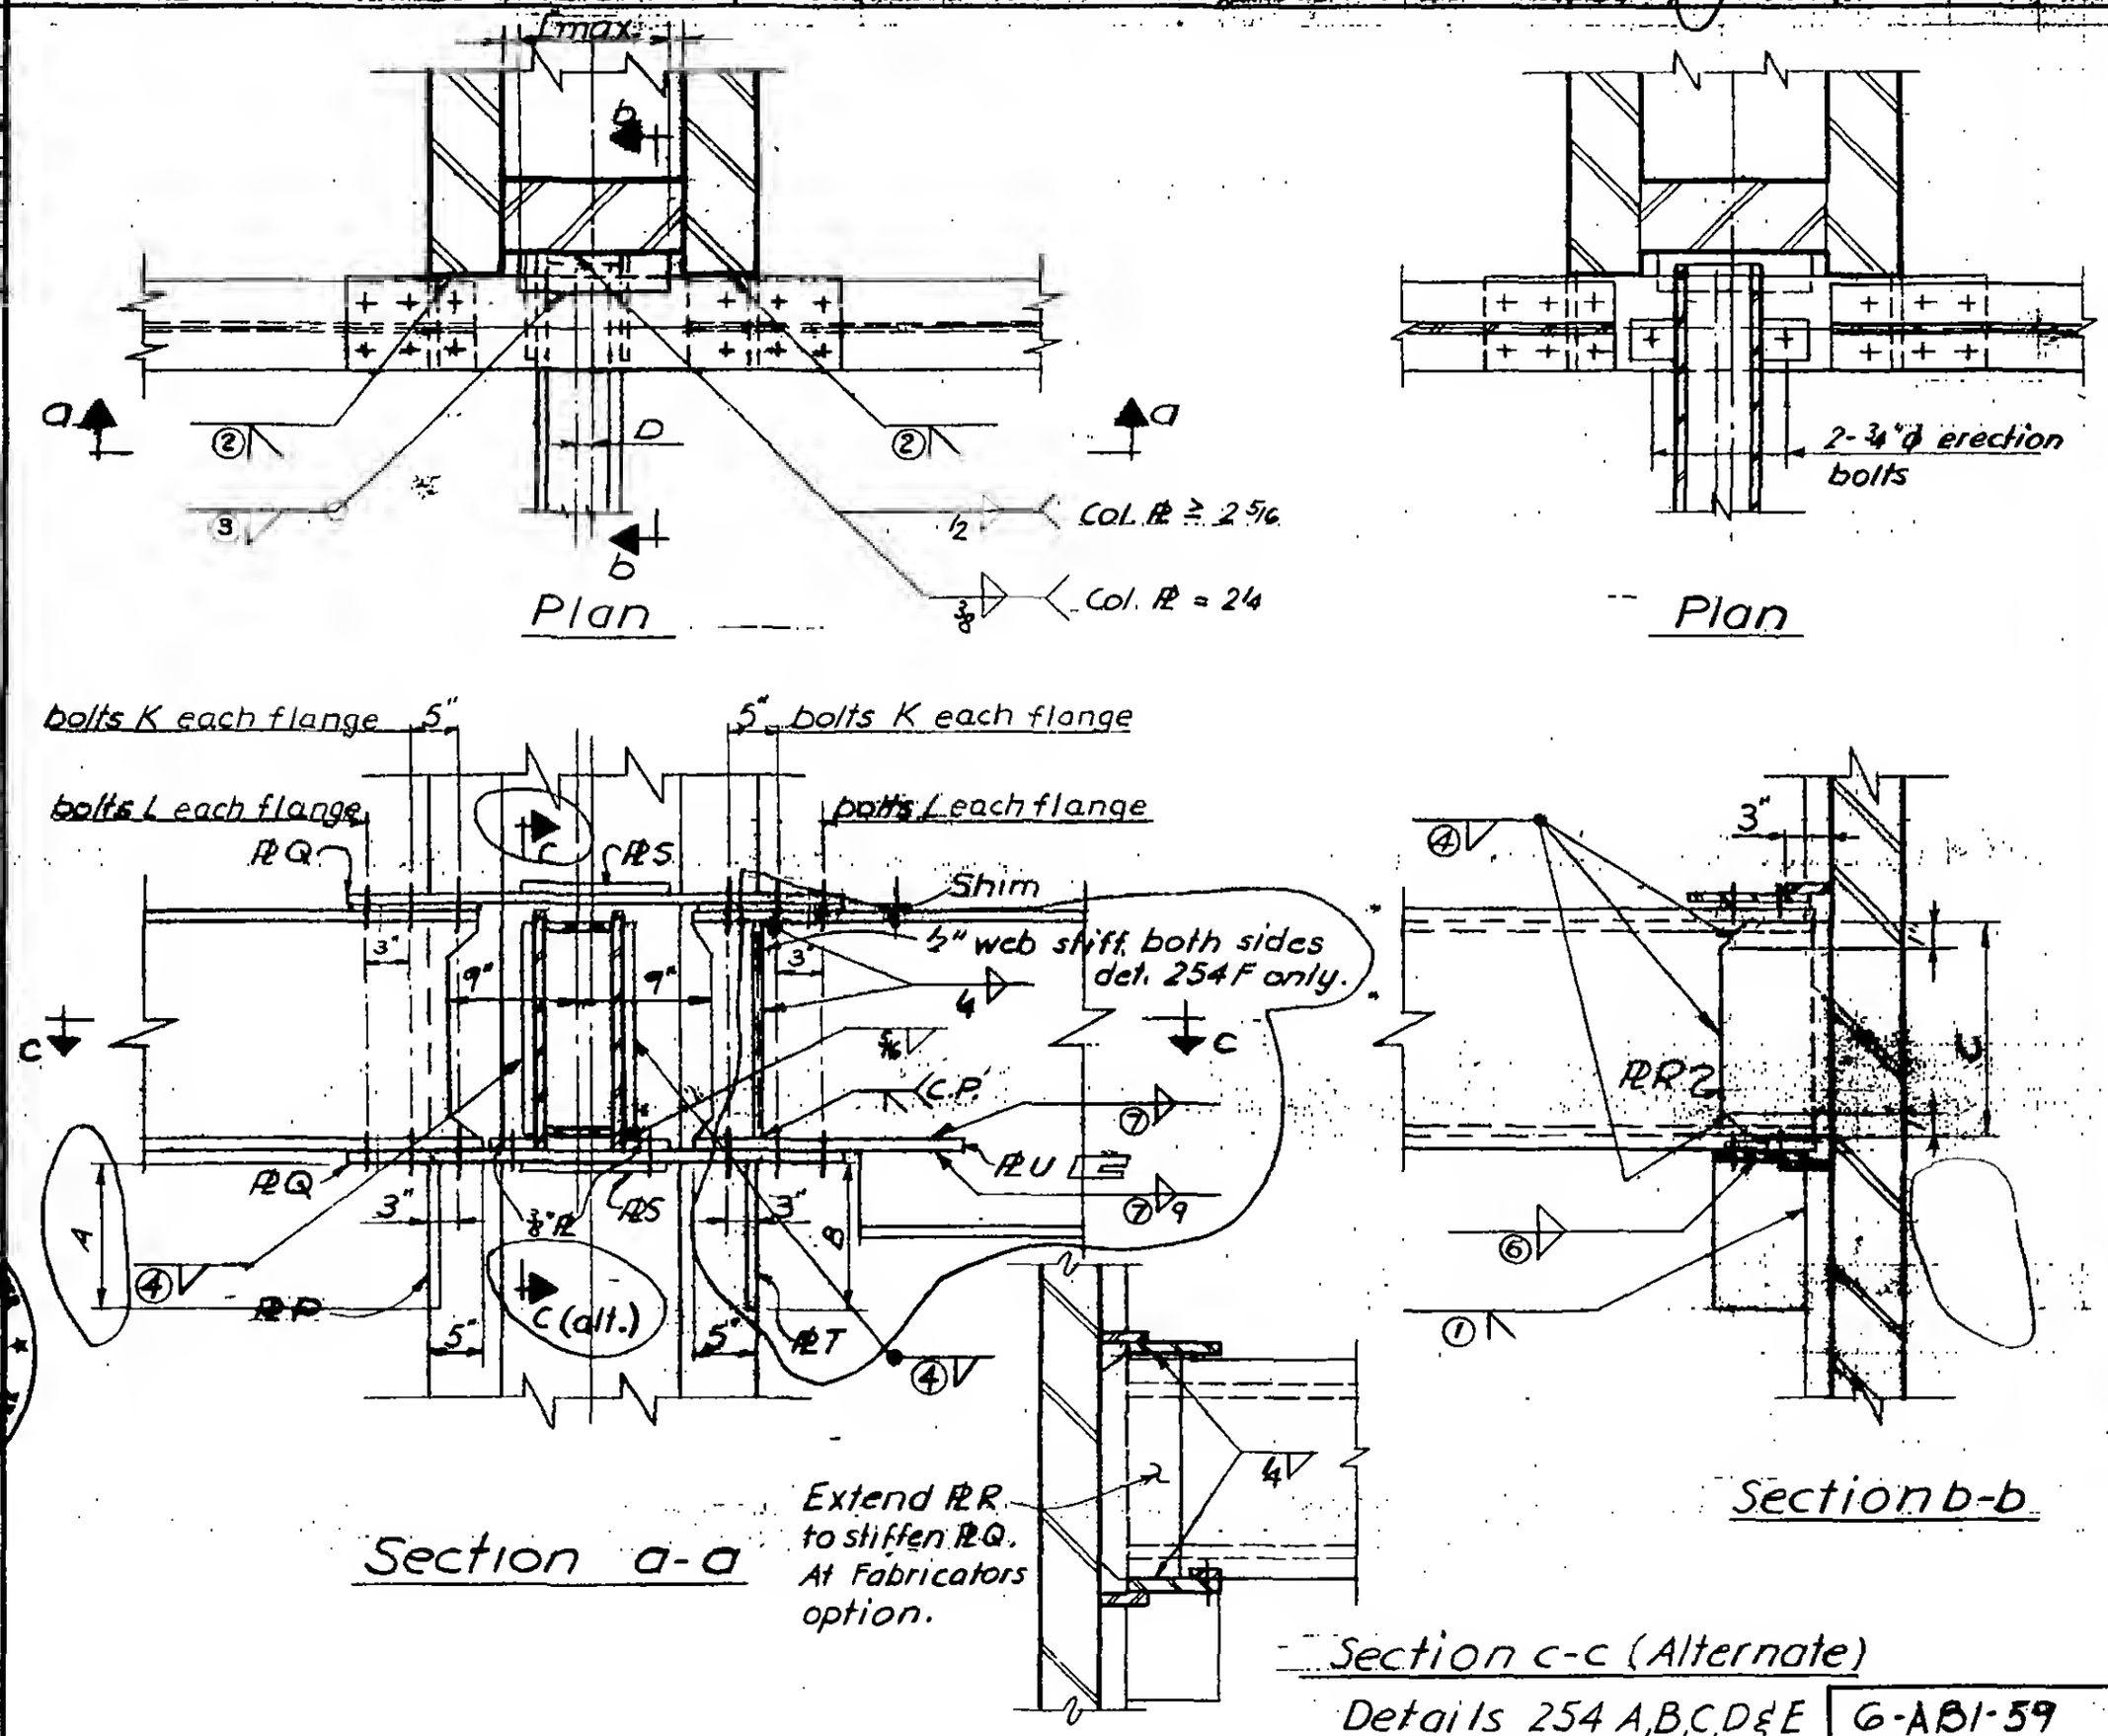

Details 254 A,B,C,D&E | 6-AB1-59

LICENSED PROFESSIONAL ENGINEER LESLIE E. ROBERTSON No. 34360 UNIVERSITY OF THE STATE OF NEW YORK