
SKILLING - HELLE - CHRISTIANSEN - ROBERTSON Structural & Civil Engineers

PROJECT THE WORLD TRADE CENTER | TITLE CONNECTION DETAIL 324A | DATE 6-5-67

REVISIONS

9-15-67

11-10-67

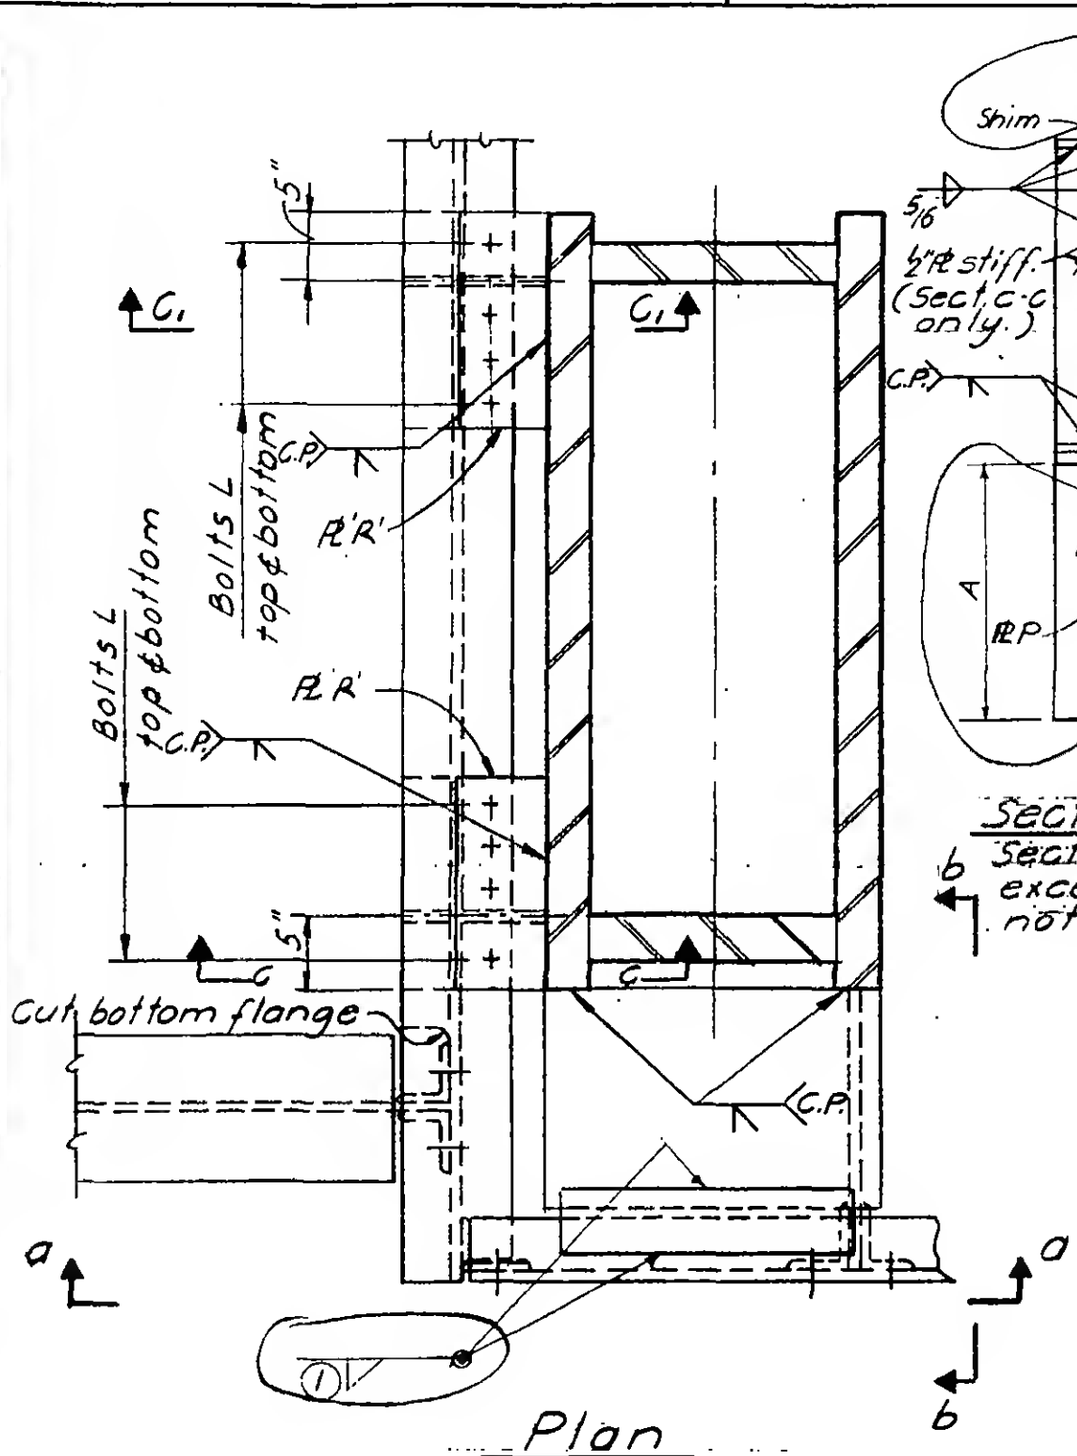

REGISTERED PROFESSIONAL ENGINEER ROBERTSON No. 34250 STATE OF NEW YORK

6-AB1-131