
WORTHINGTON SKILLING HELLE & JACKSON — Civil & Structural Engineers

PROJECT: THE WORLD TRADE CENTER | TITLE: CONNECTION DETAIL 382 A | DATE: 6-19-67


REVISIONS
8-14-67

(6-AB1-189.1) (6-AB1-189.2)

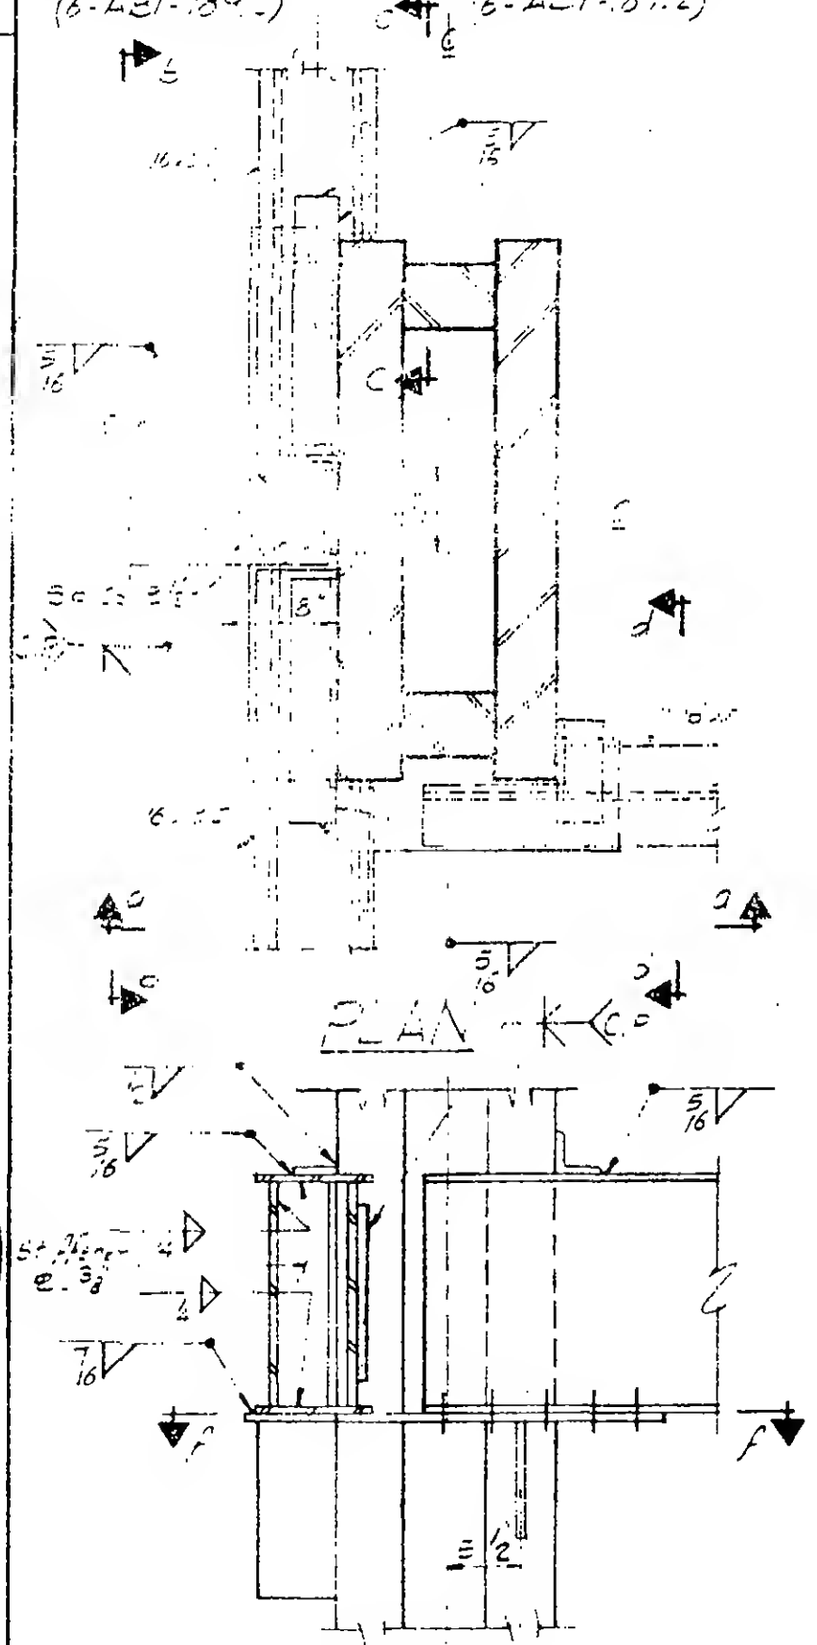


PLAN

SECTION a-a

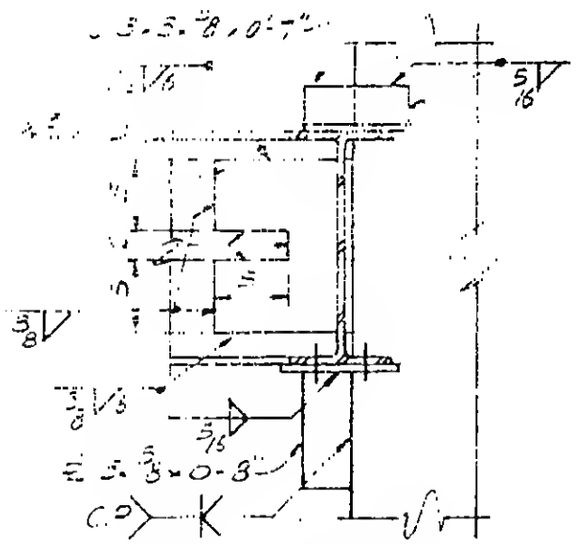

SECTION d-d

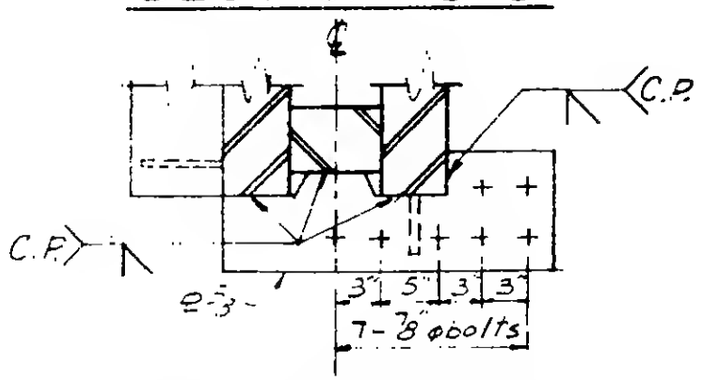

SECTION f-f

LICENSED PROFESSIONAL ENGINEER
LESLIE E. ROBERTSON
No. 34360
UNIVERSITY OF THE STATE OF NEW YORK

6-AB1-189