
WORTHINGTON, SKILLING, HELLE & JACKSON — Civil & Structural Engineers


PROJECT: THE WORLD TRADE CENTER | TITLE: CONNECTION DETAIL 382 B | DATE: 8-14-67

REVISIONS

11/14/67

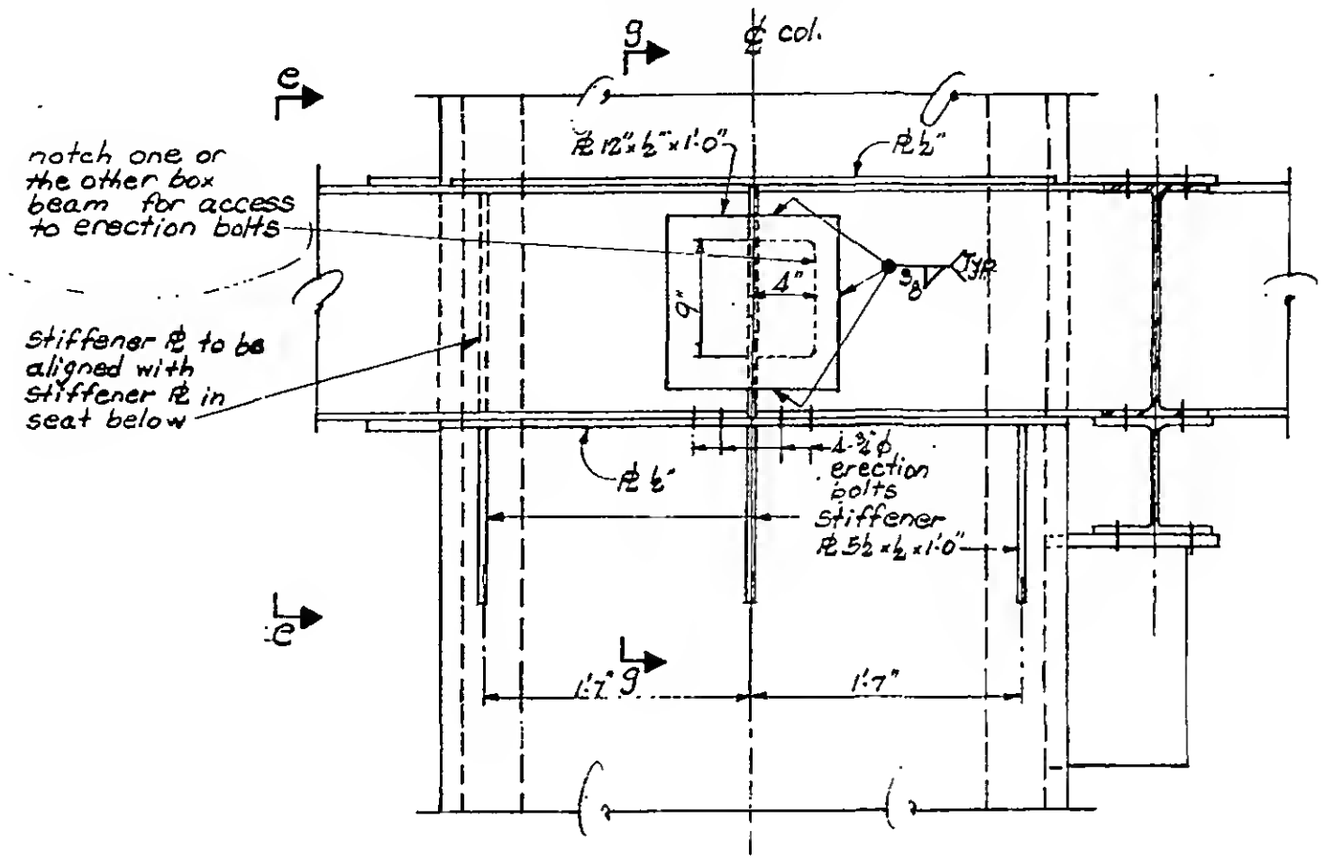

Section d-d

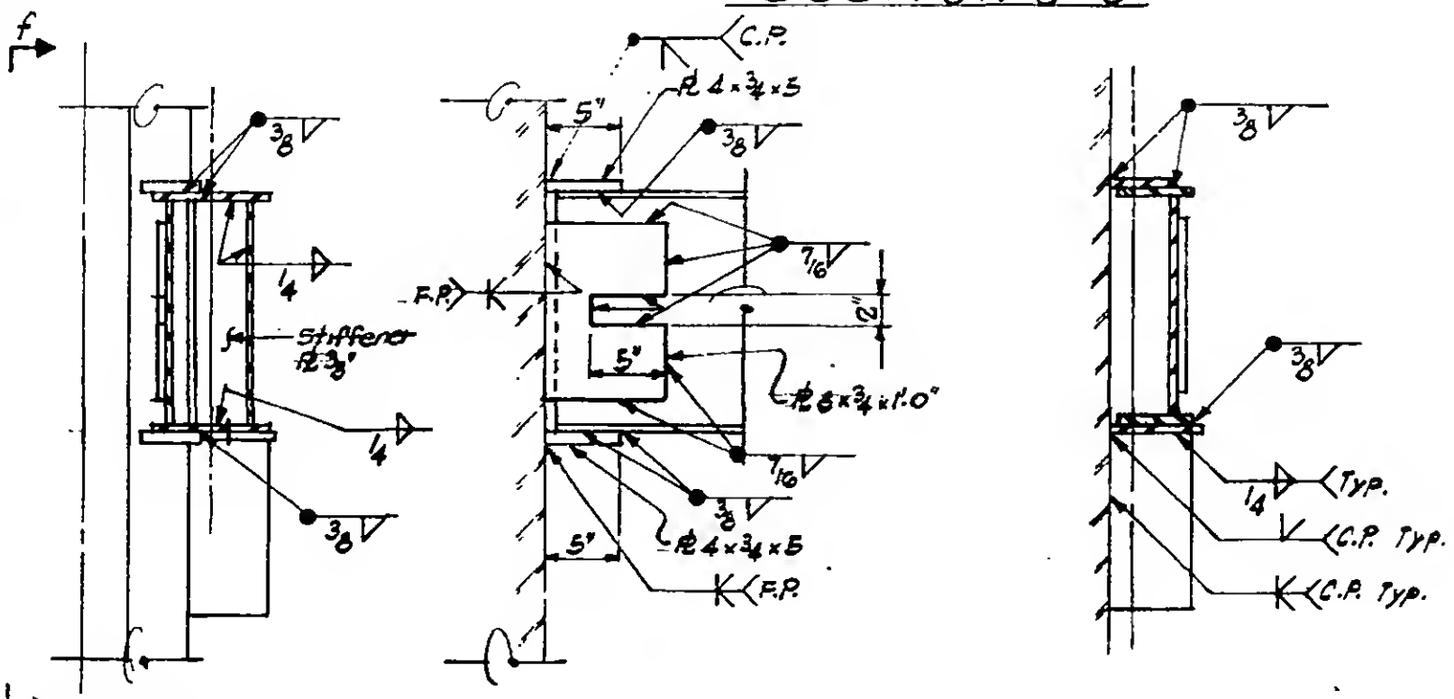

Section e-e | Section f-f | Section g-g

LICENSED PROFESSIONAL ENGINEER
LESLIE E. ROBERTSON
No. 34360
UNIVERSITY OF THE STATE OF NEW YORK

G-AB1-189.3