
WORTHINGTON, SKILLING, HELLE & JACKSON — Civil & Structural Engineers


PROJECT THE WORLD TRADE CENTER | TITLE CONNECTION DETAIL 707 | DATE 6-12-67

REVISIONS

6-30-67

11-17-67

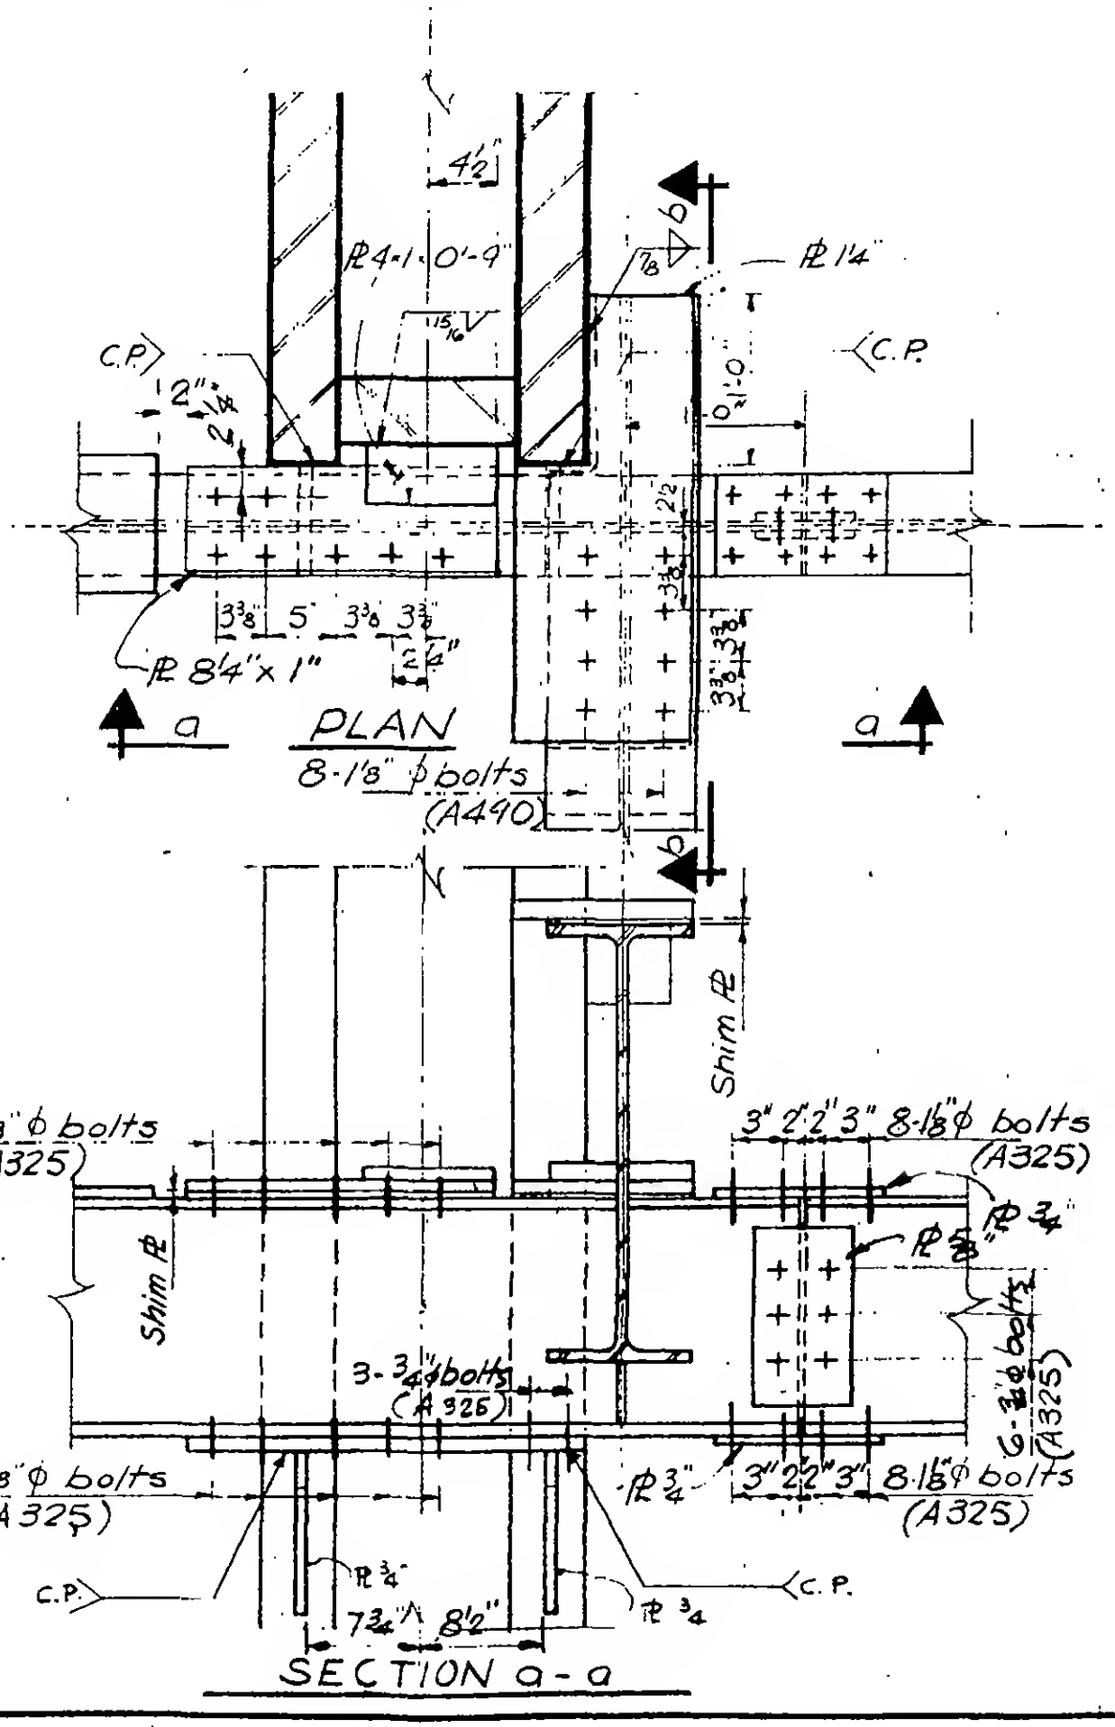

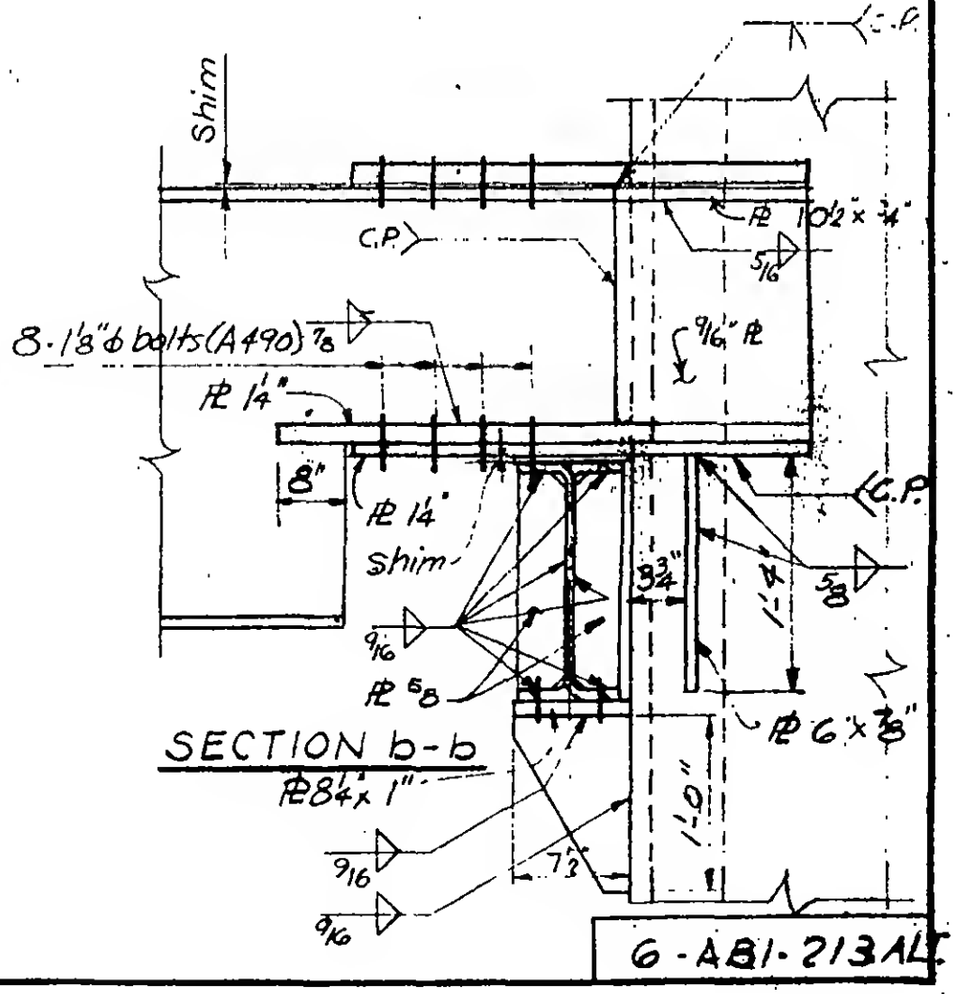

LICENSED PROFESSIONAL ENGINEER
LESLIE E. ROBERTSON
No. 34360
UNIVERSITY OF THE STATE OF NEW YORK

6-ABI-213ALT