SKILLING - HELLE - CHRISTIANSEN - ROBERTSON Structural & Civil Engineers

PROJECT THE WORLD TRADE CENTER | TITLE CONNECTION DETAIL P02A-E | DATE 11-7-67

REVISIONS

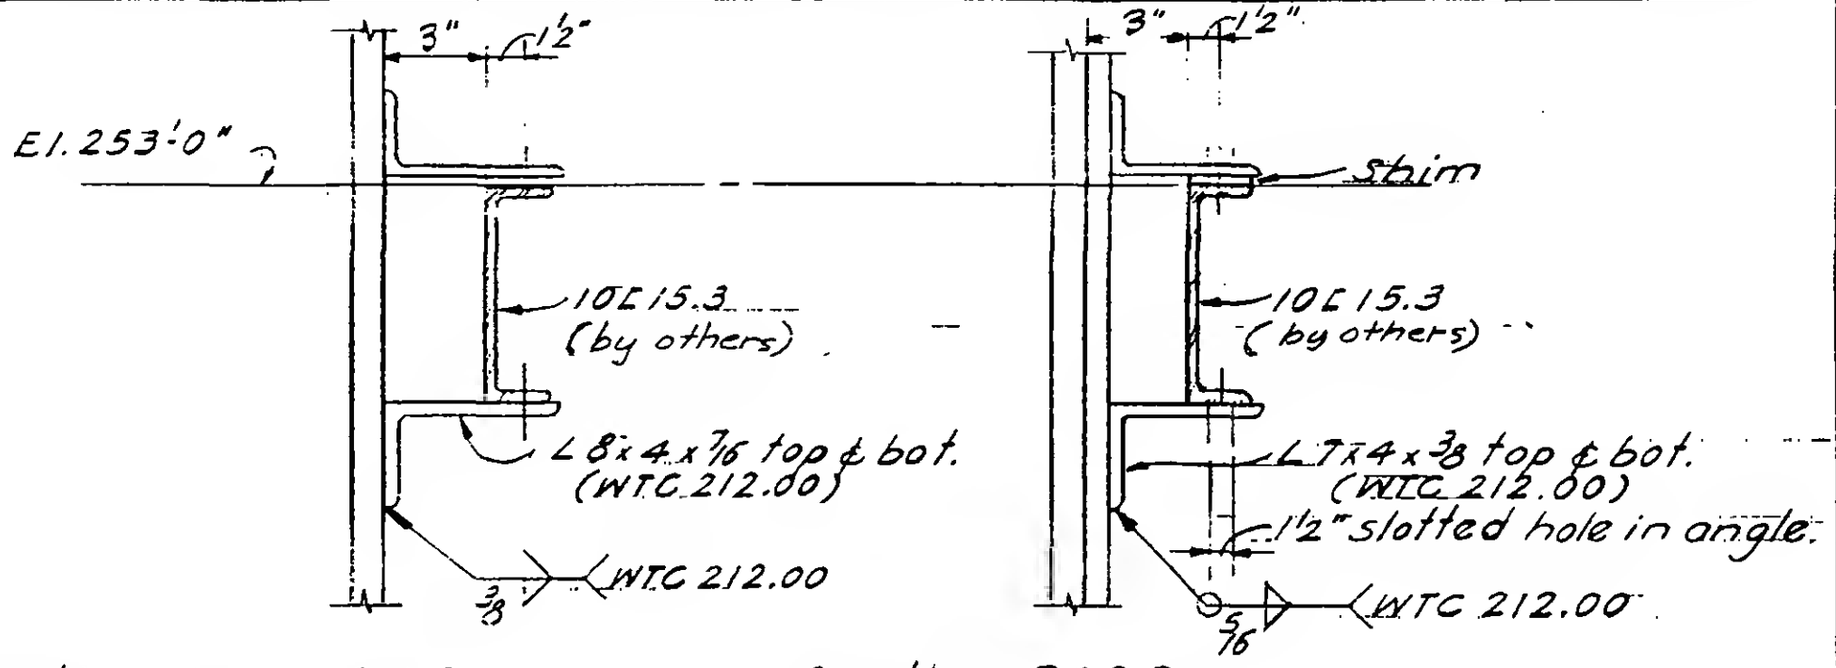

Section P02 A, C & D

Section P02 B

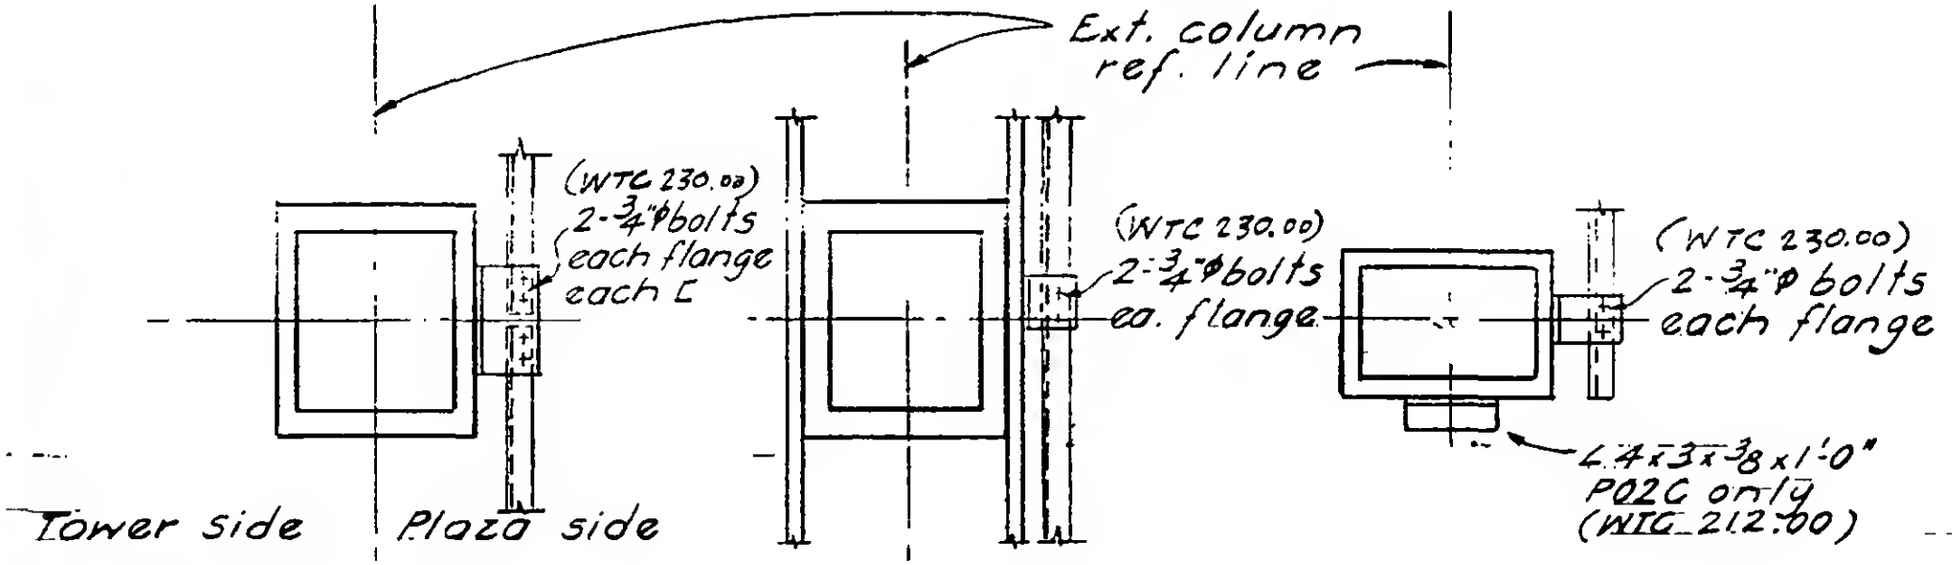

Plan P02A

Plan P02B

Plan P02 C

Plan P02 D

Plan P02 E

LICENSED PROFESSIONAL ENGINEER
LESLIE E. ROBERTSON
No. 34360
UNIVERSITY OF THE STATE OF NEW YORK

6-AB2-25