SKILLING - HELLE - CHRISTIANSEN - ROBERTSON | Structural & Civil Engineers

PROJECT THE WORLD TRADE CENTER | TITLE PUMP PLATFORM AT SERVICE LEVEL (El. 294') | DATE 12-18-67

EVISIONS

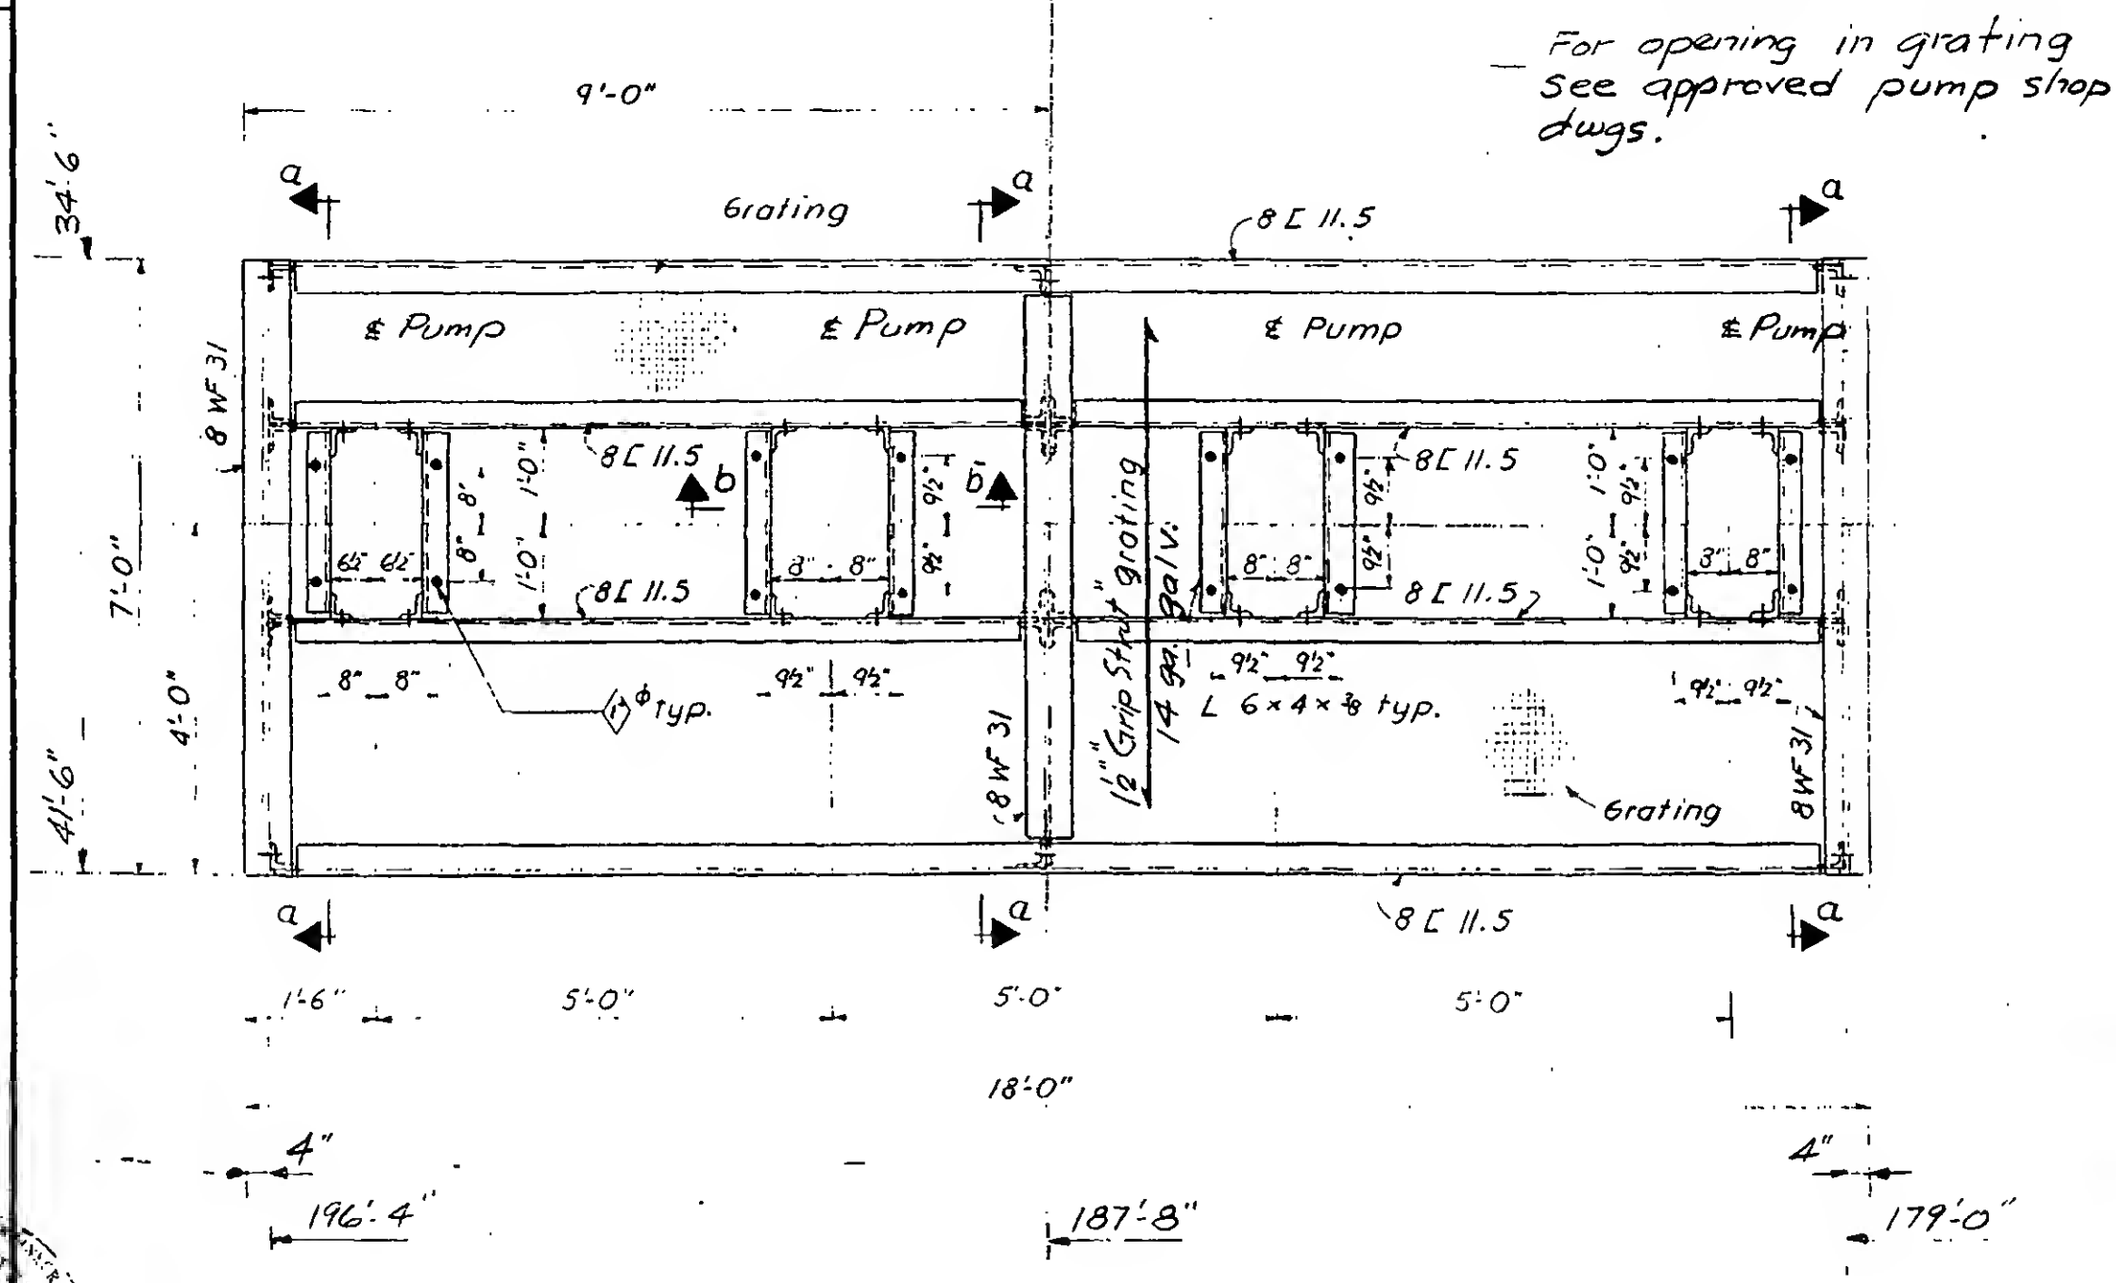

6-AB2-30