
SKILLING - HELLE - CHRISTIANSEN - ROBERTSON  Structural & Civil Engineers


PROJECT THE WORLD TRADE CENTER | TITLE PUMP PLATFORM TROLLEY SUPPORT | DATE 1-24-68

REVISIONS

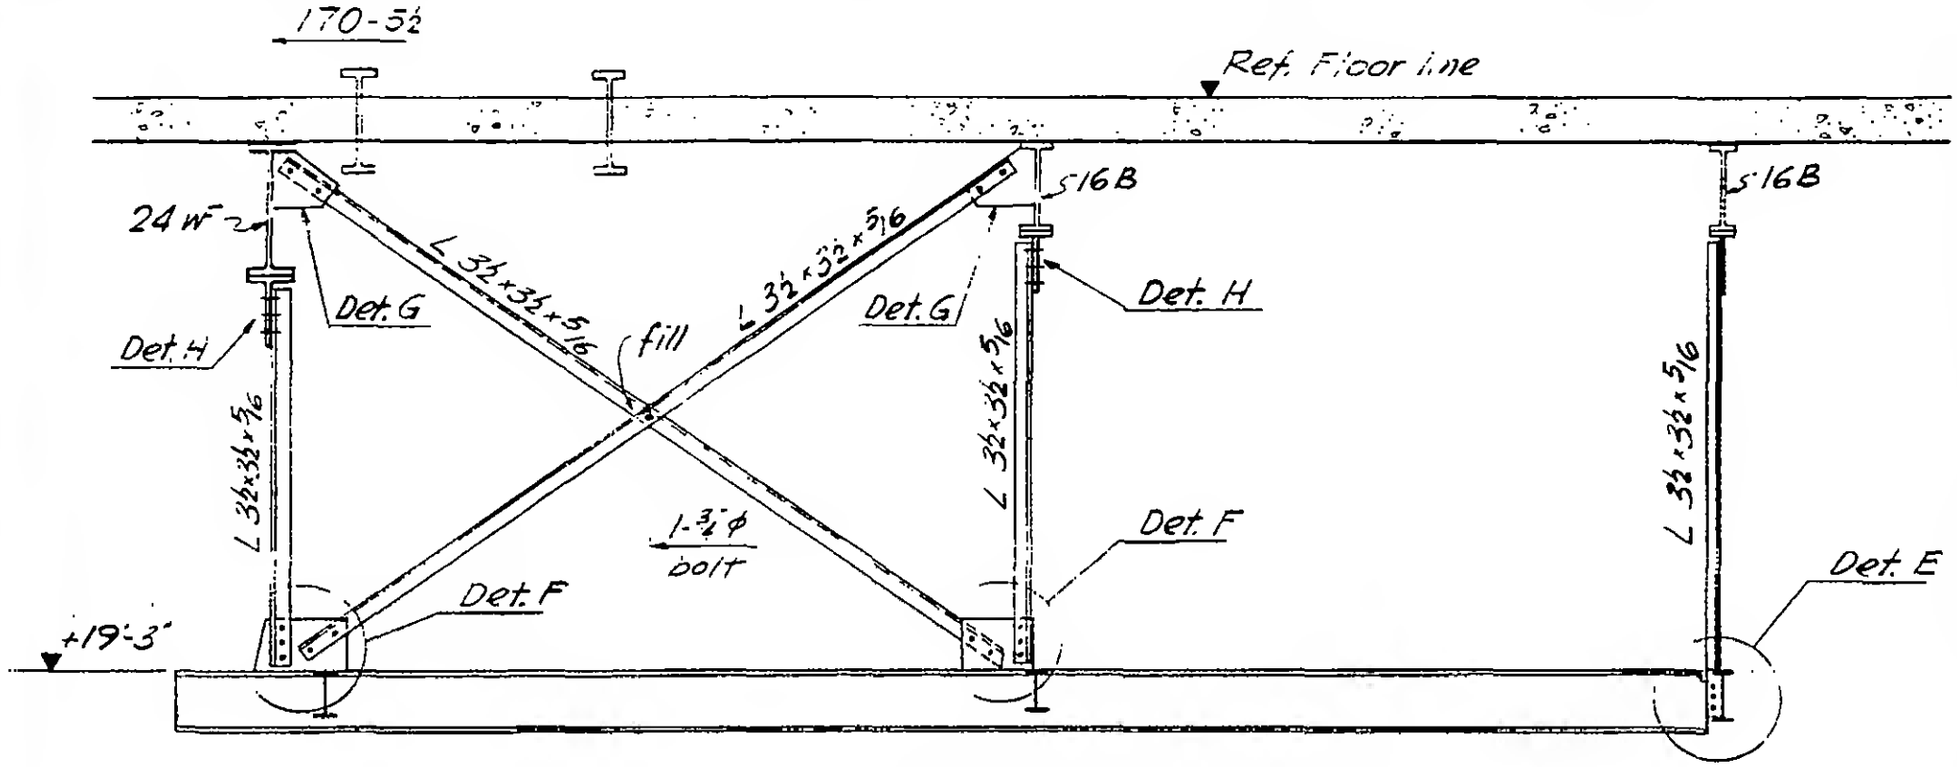



Section b-b (6'-6' similar)

For Details See 6-AB2-35

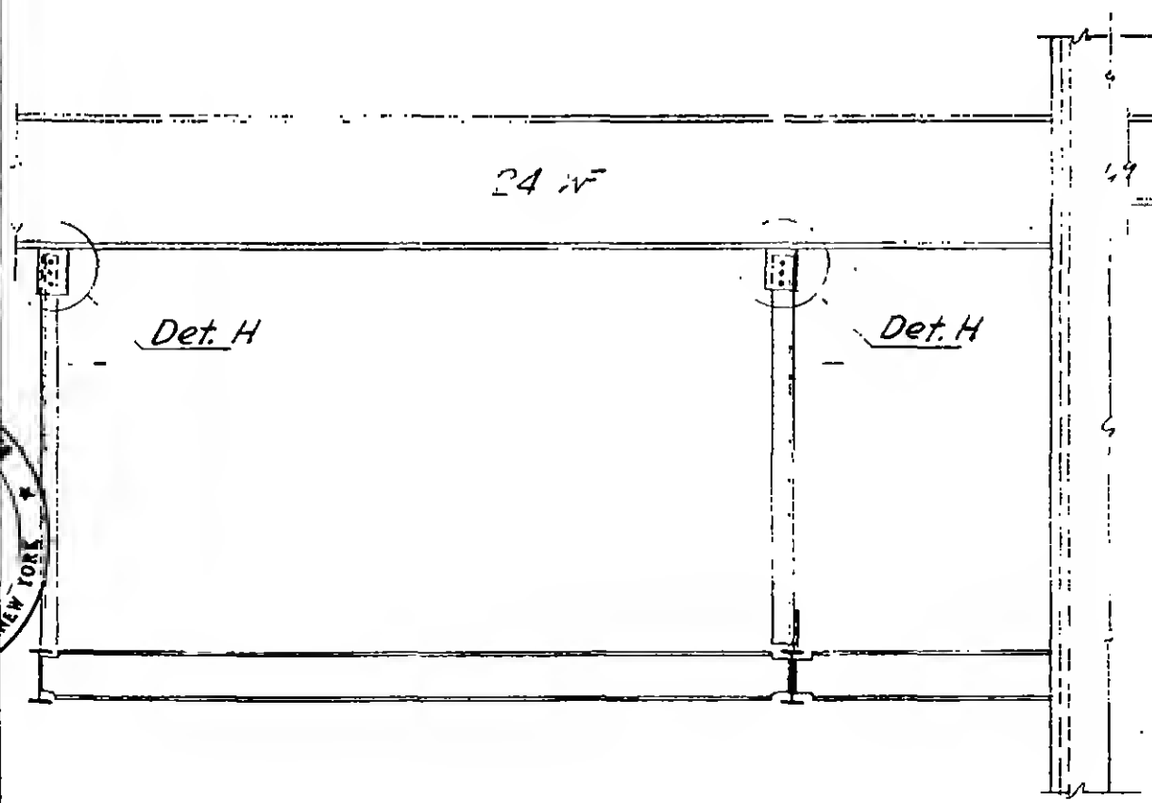


Section c-c

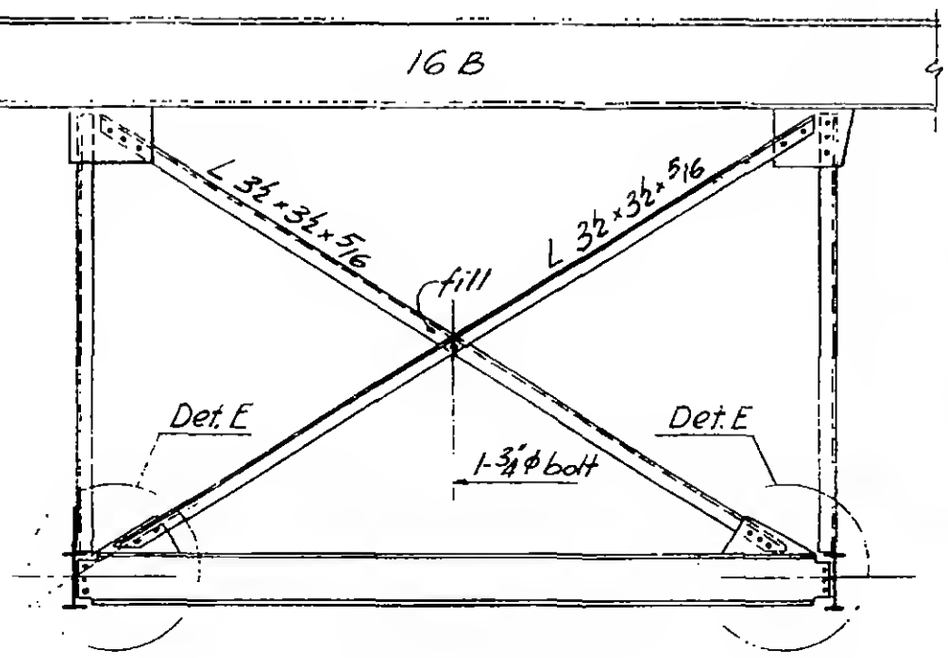


Section a-a

LICENSED PROFESSIONAL ENGINEER
LESLIE E. ROBERTSON
No. 34360
UNIVERSITY OF THE STATE OF NEW YORK

6-AB2-331