SKILLING - HELLE - CHRISTIANSEN - ROBERTSON Structural & Civil Engineers

PROJECT THE WORLD TRADE CENTER | TITLE PUMP PLATFORM SUPPORT @ 41ST FLOOR | DATE 1-24-68

REVISIONS

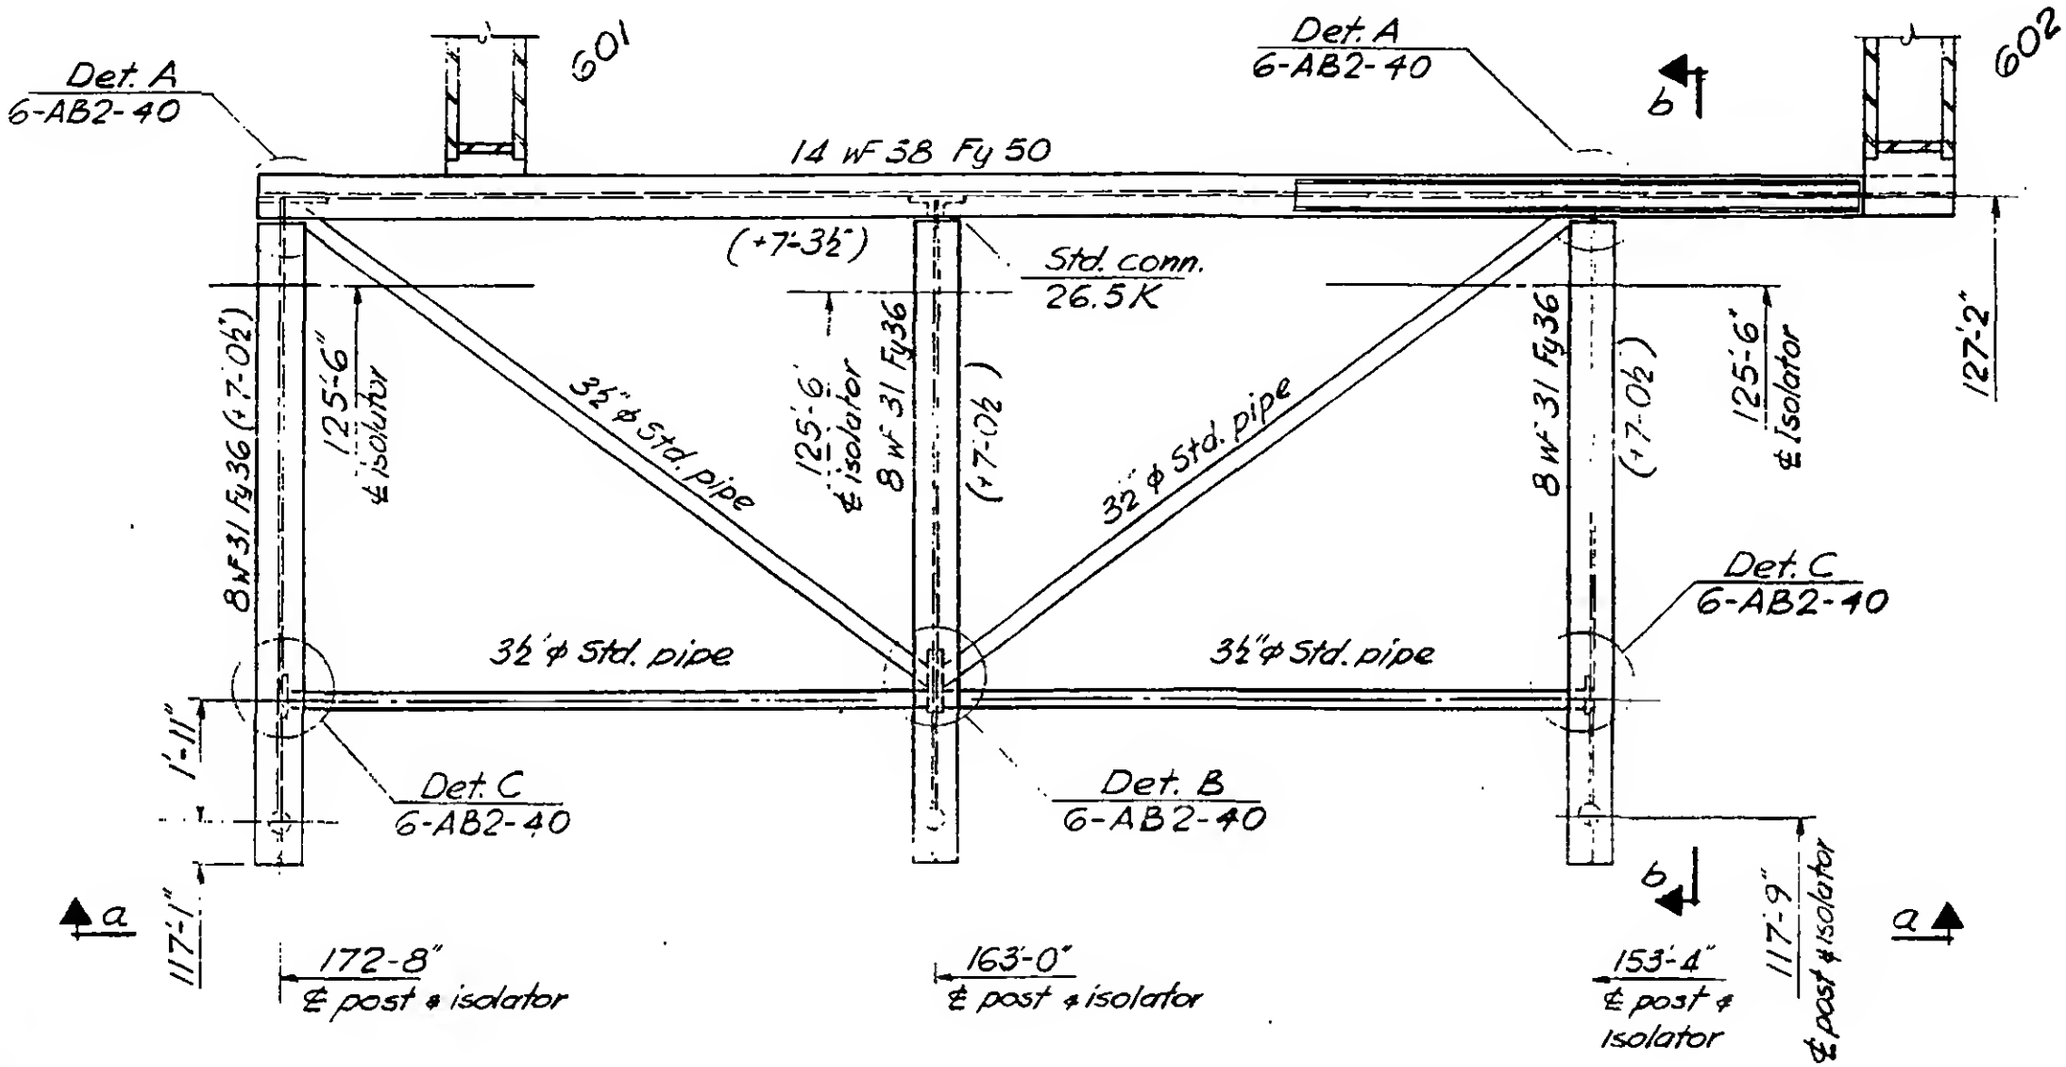

Plan



6-AB2-38