
SKILLING - HELLE - CHRISTIANSEN - ROBERTSON Structural & Civil Engineers

PROJECT THE WORLD TRADE CENTER | TITLE PUMP PLATFORM SUPPORT @ 75TH FLOOR | DATE 2-21-68

REVISIONS

1 3-29-68

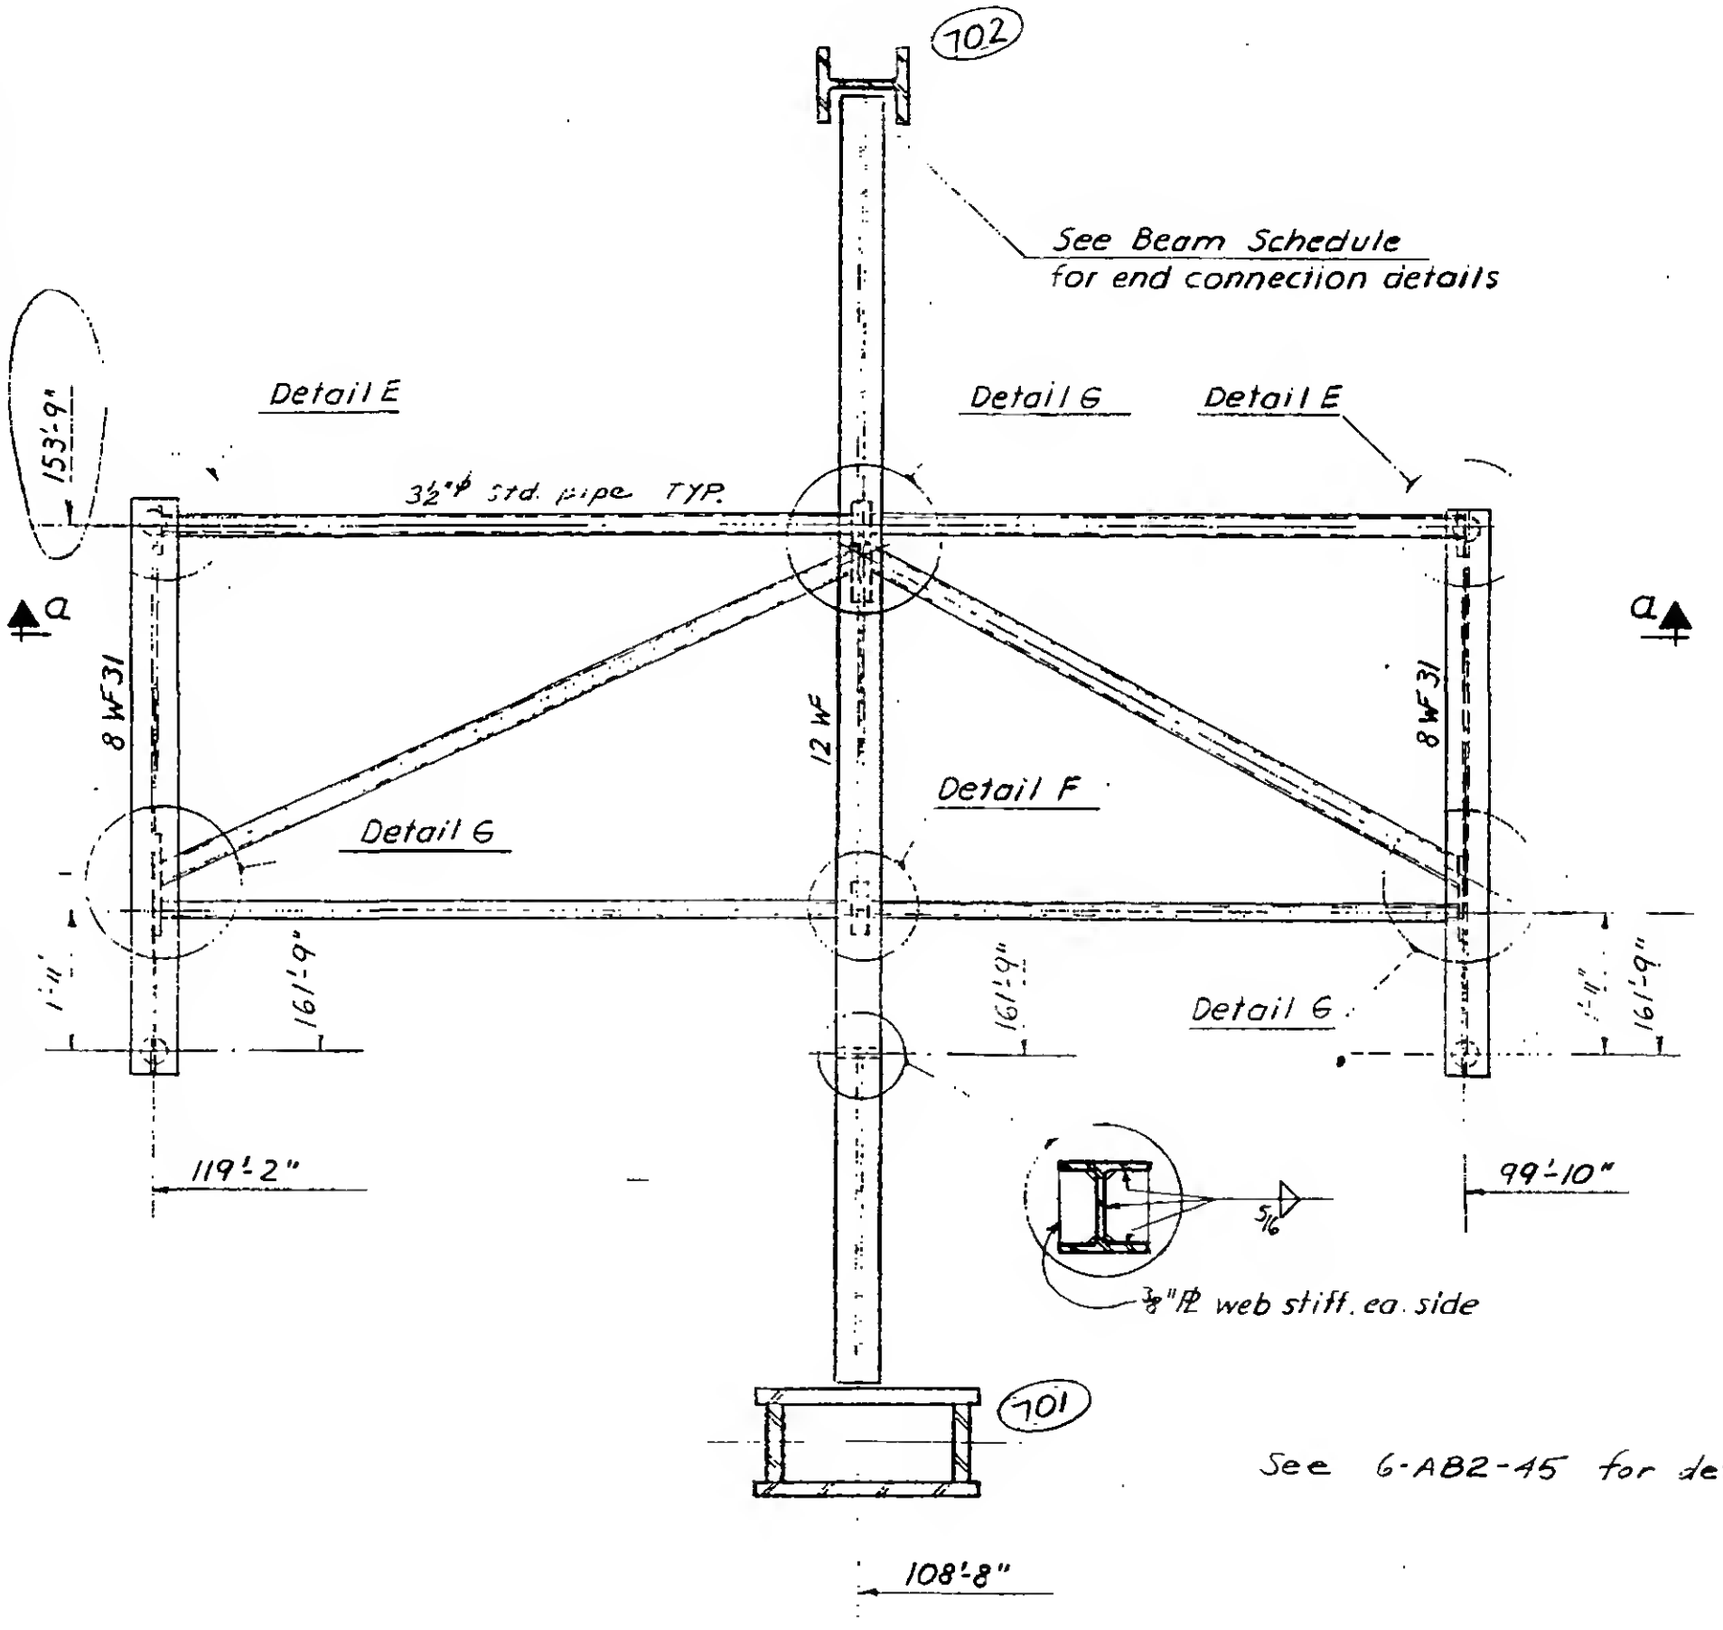

LICENSED PROFESSIONAL ENGINEER
LESLIE E. ROBERTSON
No. 34360
UNIVERSITY OF THE STATE OF NEW YORK

See 6-AB2-45 for details E, F & G

6-AB2-43