
SKILLING - HELLE - CHRISTIANSEN - ROBERTSON Structural & Civil Engineers


PROJECT THE WORLD TRADE CENTER | TITLE CONNECTION DETAIL 163, 163A, B, C | DATE 11-21-67

REVISIONS


12/21/67

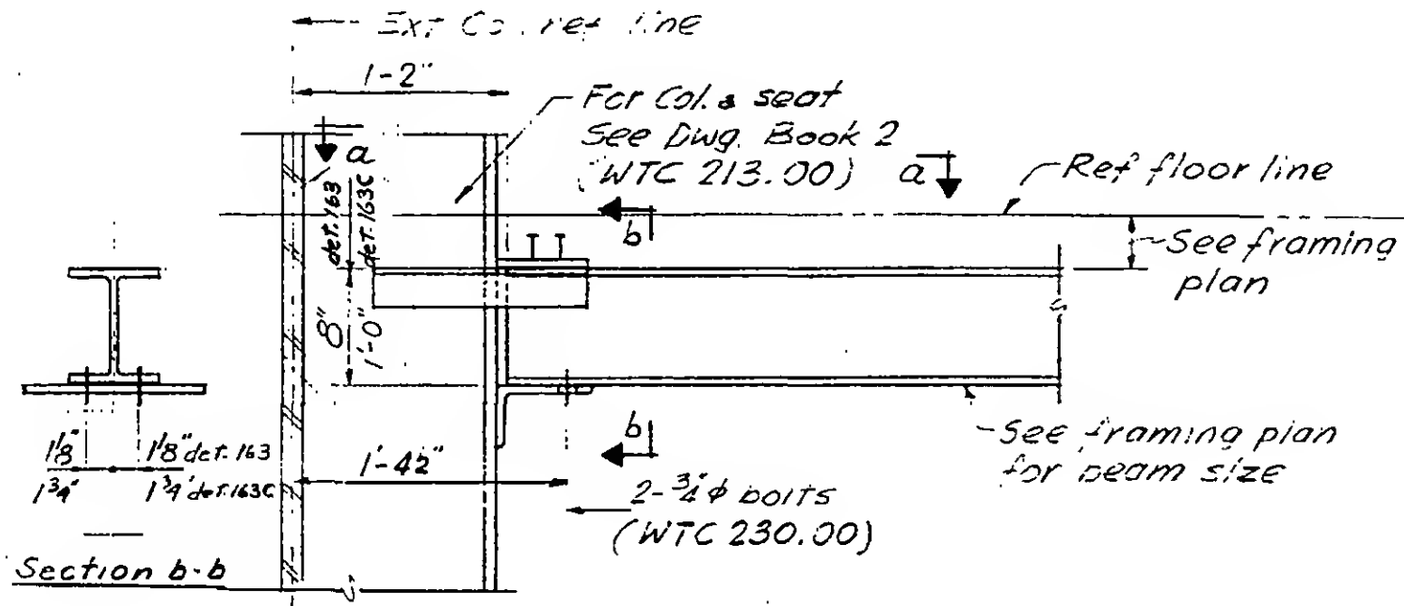


Detail 163 & 163C

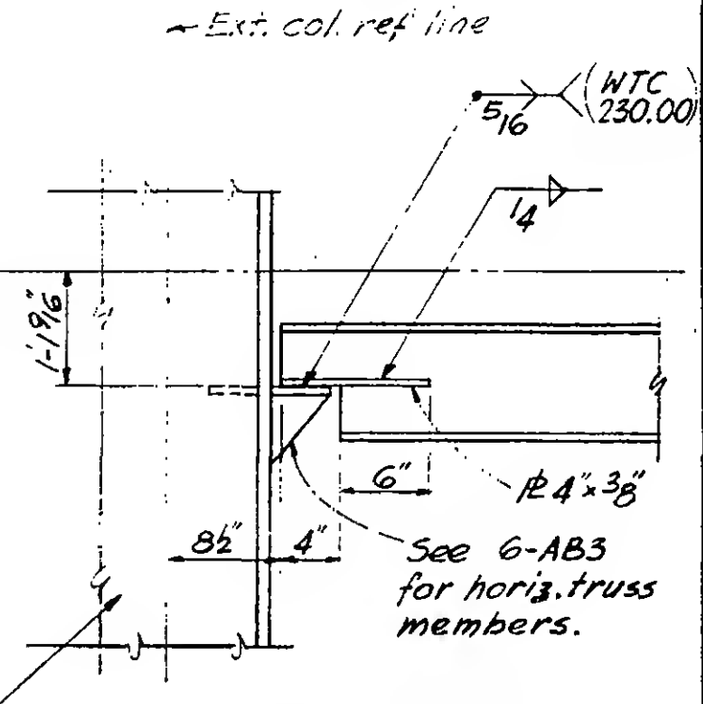

Detail 163 A

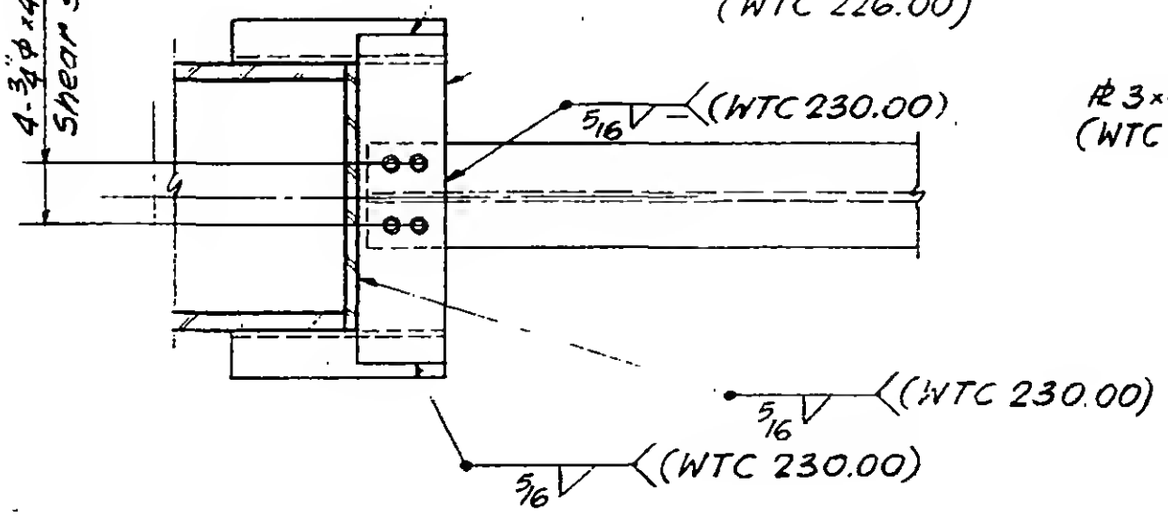

Section a-a

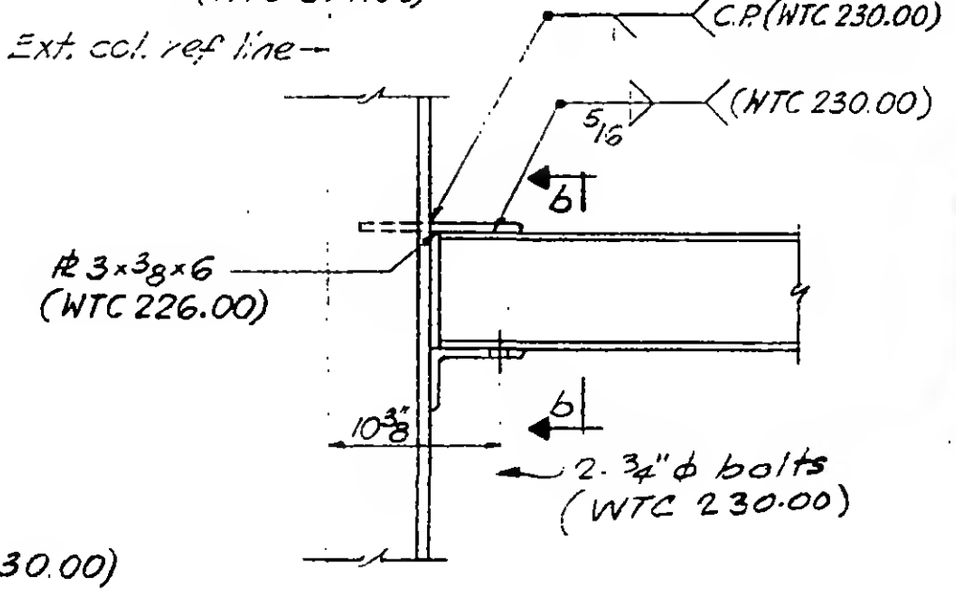

Detail 163 B

LICENSED PROFESSIONAL ENGINEER
LESLIE E. ROBERTSON
No. 34360
STATE OF NEW YORK

6-AB2-58