
SKILLING, HELLE, CHRISTIANSEN, ROBERTSON — Structural & Civil Engineers


PROJECT THE WORLD TRADE CENTER | TITLE DETAILS 418 D, E | DATE 9. 25. 68.

REVISIONS

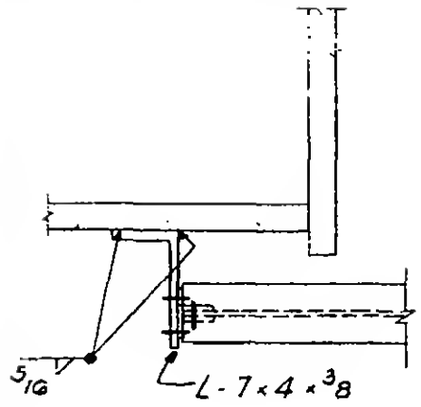


Plan

Detail 418 D

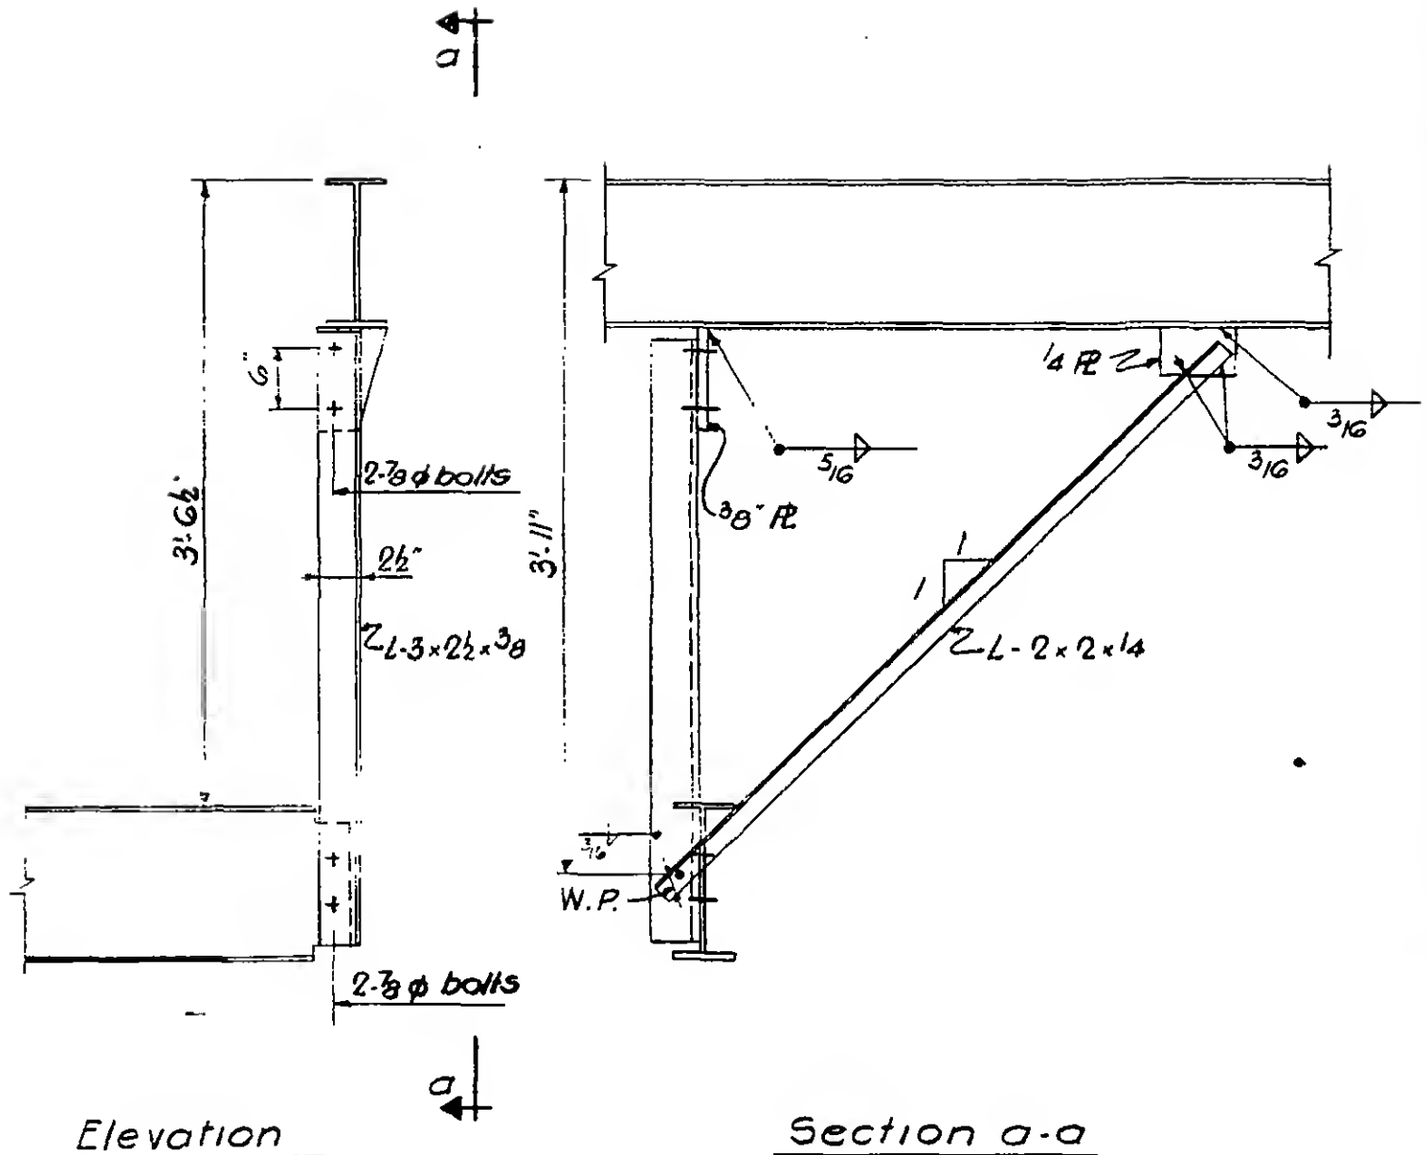


Elevation

Section a-a

Detail 418 E

LICENSED PROFESSIONAL ENGINEER — LESLIE E. ROBERTSON — No. 34360 — UNIVERSITY OF THE STATE OF NEW YORK

DESIGNED

DRAWN

G.T.H.

REVIEWED

G-AB2-85.2