
SKILLING - HELLE - CHRISTIANSEN - ROBERTSON — Structural & Civil Engineers

PROJECT THE WORLD TRADE CENTER | TITLE DETAIL 534, 534A, 534B | DATE 1-24-68

REVISIONS

2-21-68

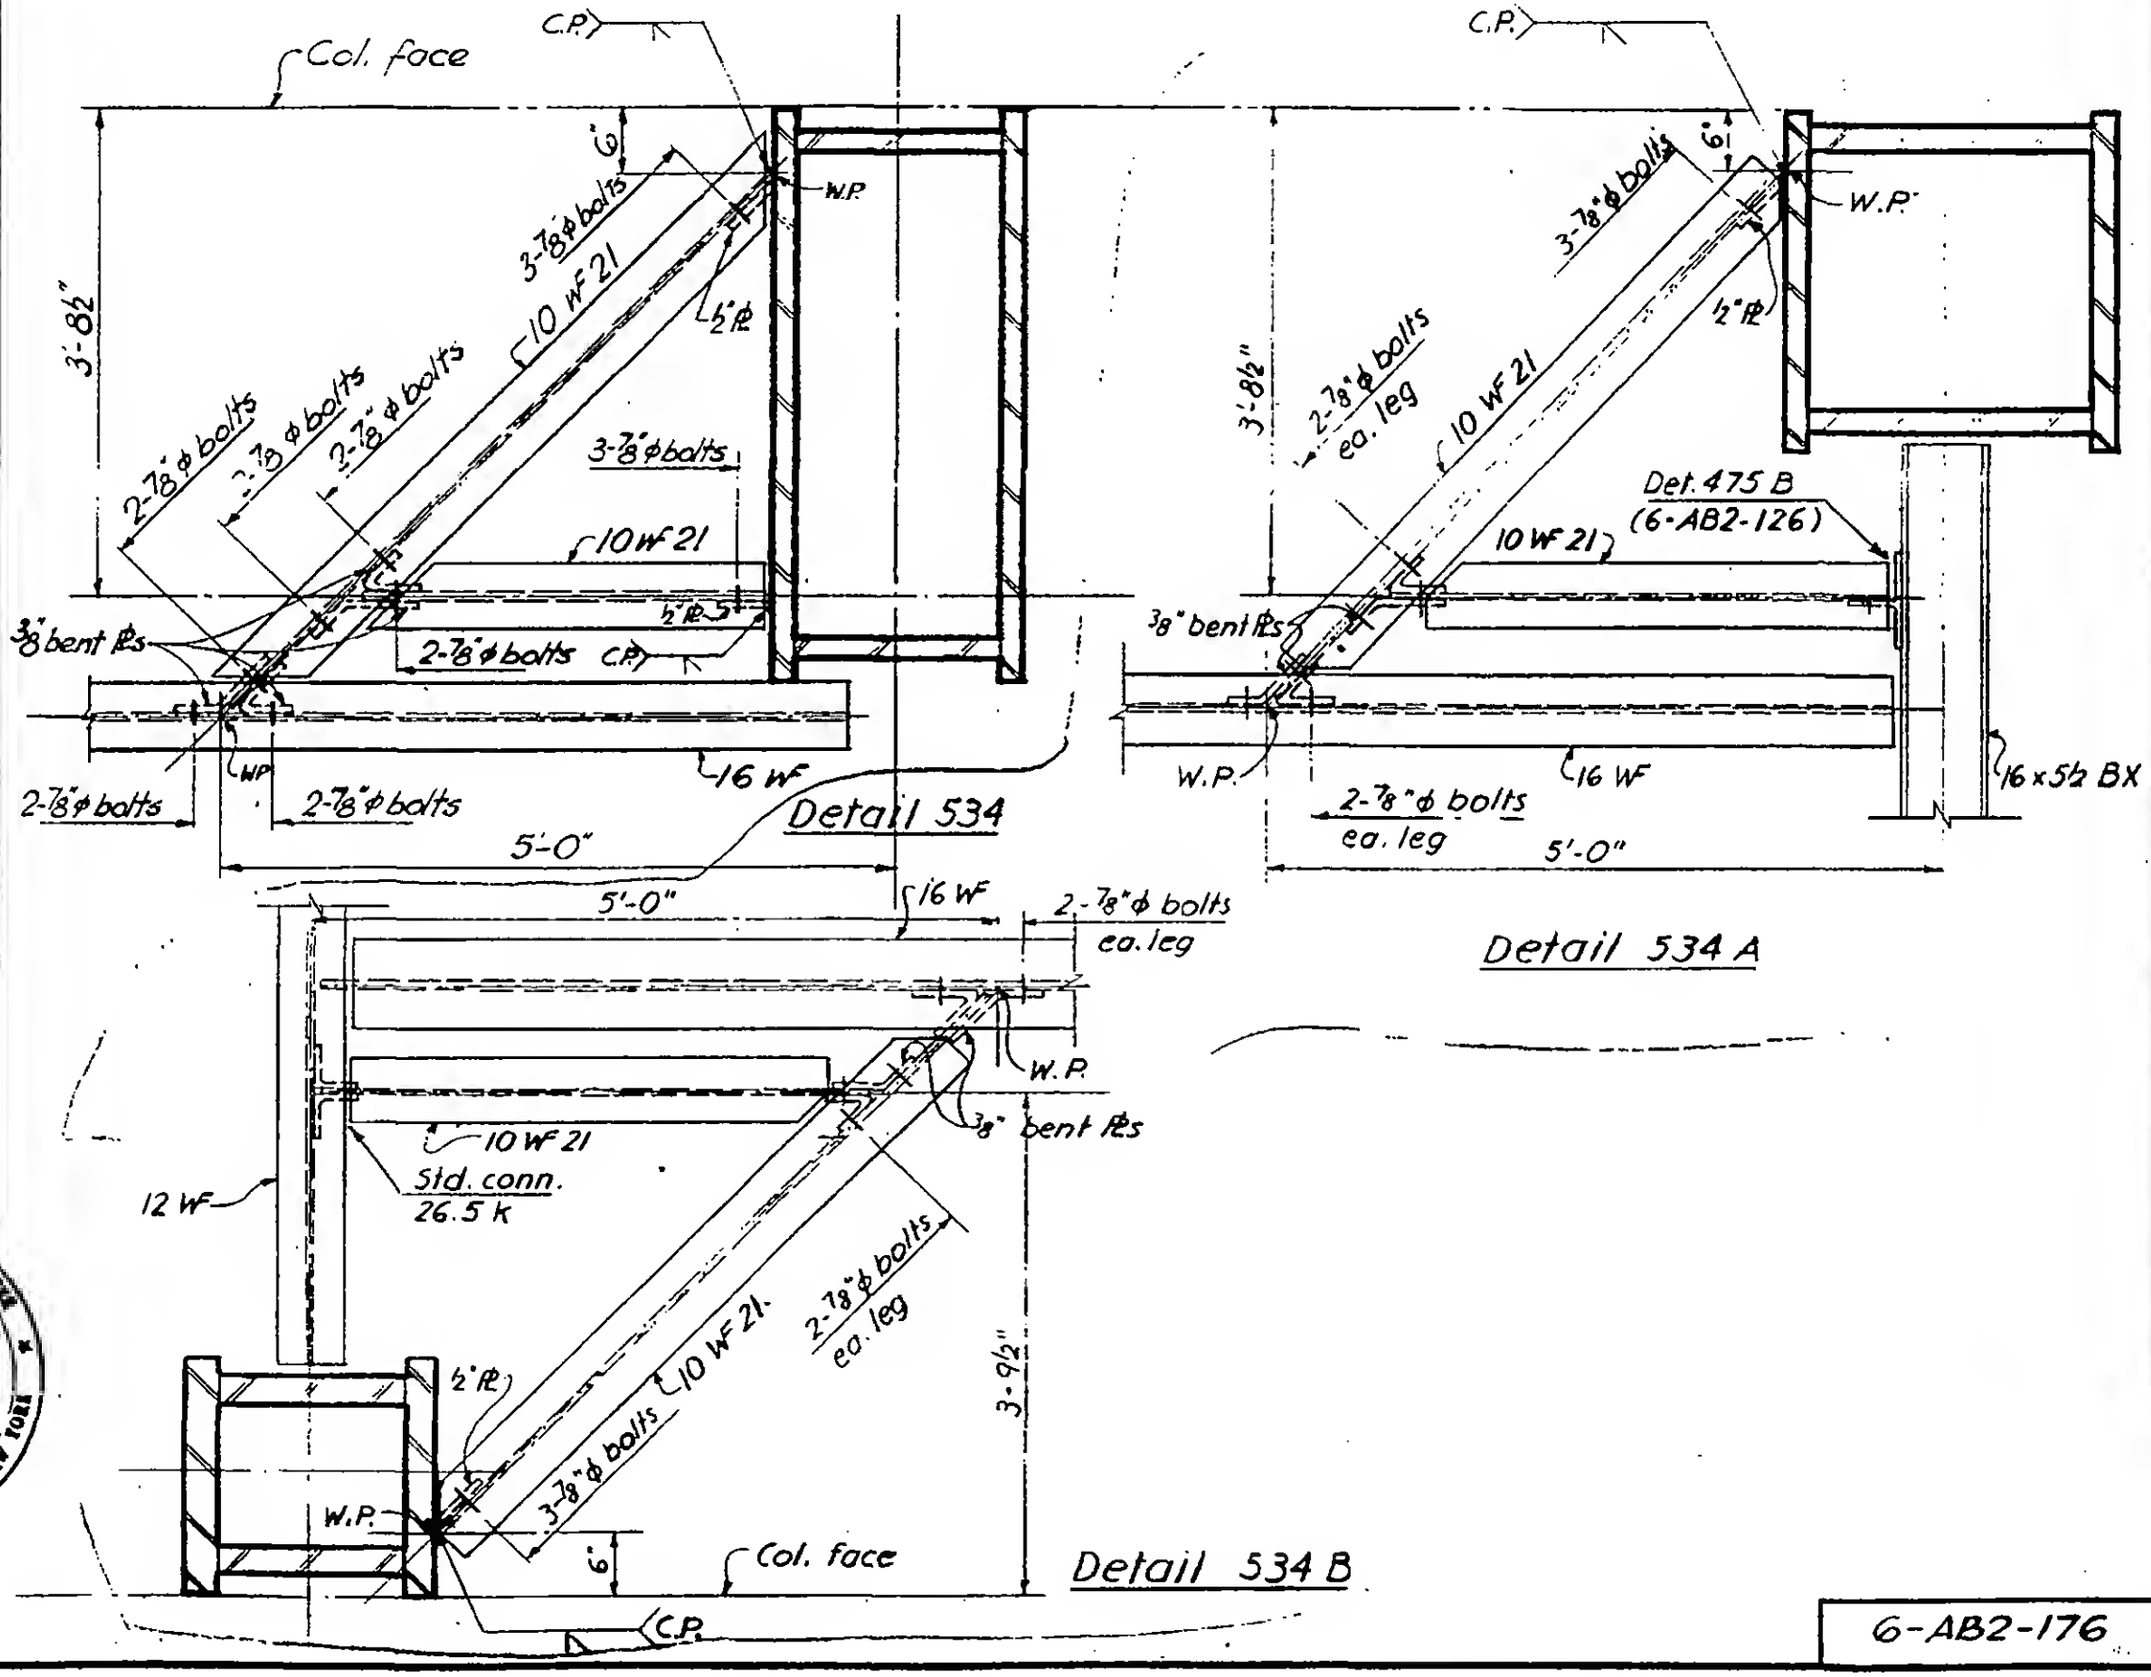

PROFESSIONAL ENGINEER
JAMES E. ROBERTS
No. 34360
UNIVERSITY OF THE STATE OF NEW YORK

6-AB2-176