SKILLING - HELLE - CHRISTIANSEN - ROBERTSON  Structural & Civil Engineers

PROJECT THE WORLD TRADE CENTER | TITLE HORIZONTAL TRUSSES H3 & H4 | DATE 12-20-67

REVISIONS

8-29-68

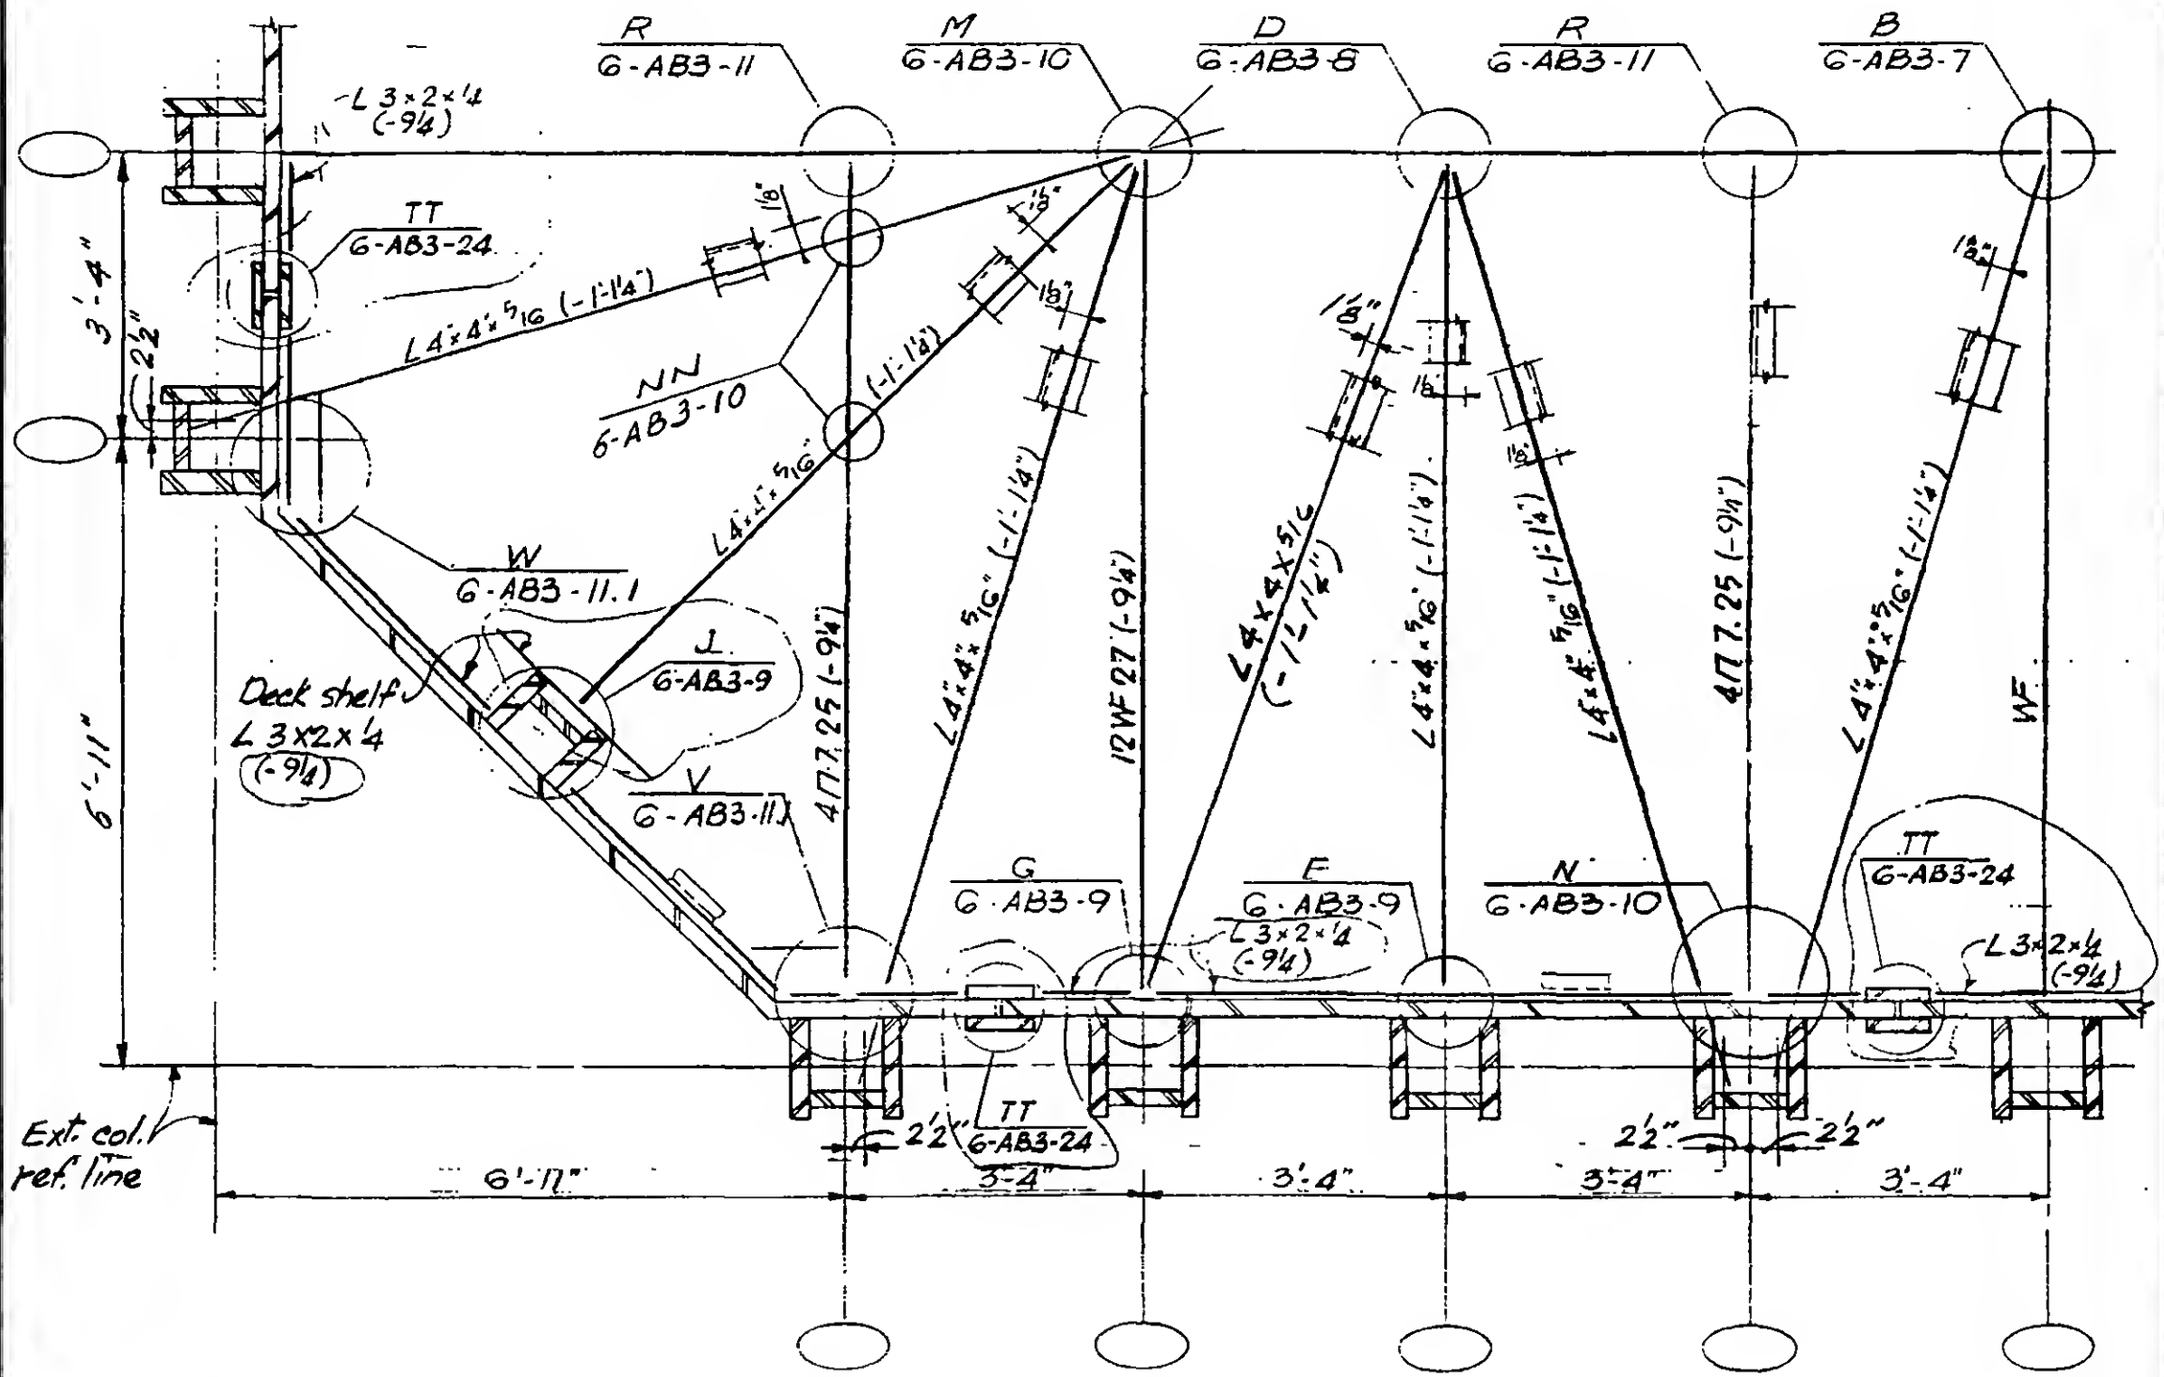


H3

H4 opp. hand

LICENSED PROFESSIONAL ENGINEER
LESLIE E. ROBERTSON
ENG. 34360
STATE OF NEW YORK

G-AB3-3