
SKILLING - HELLE - CHRISTIANSEN - ROBERTSON Structural & Civil Engineers


PROJECT THE WORLD TRADE CENTER | TITLE HORIZONTAL TRUSSES H23. H24. H52 & H53 | DATE 12-20-67

REVISIONS

1-24-68

8-29-68

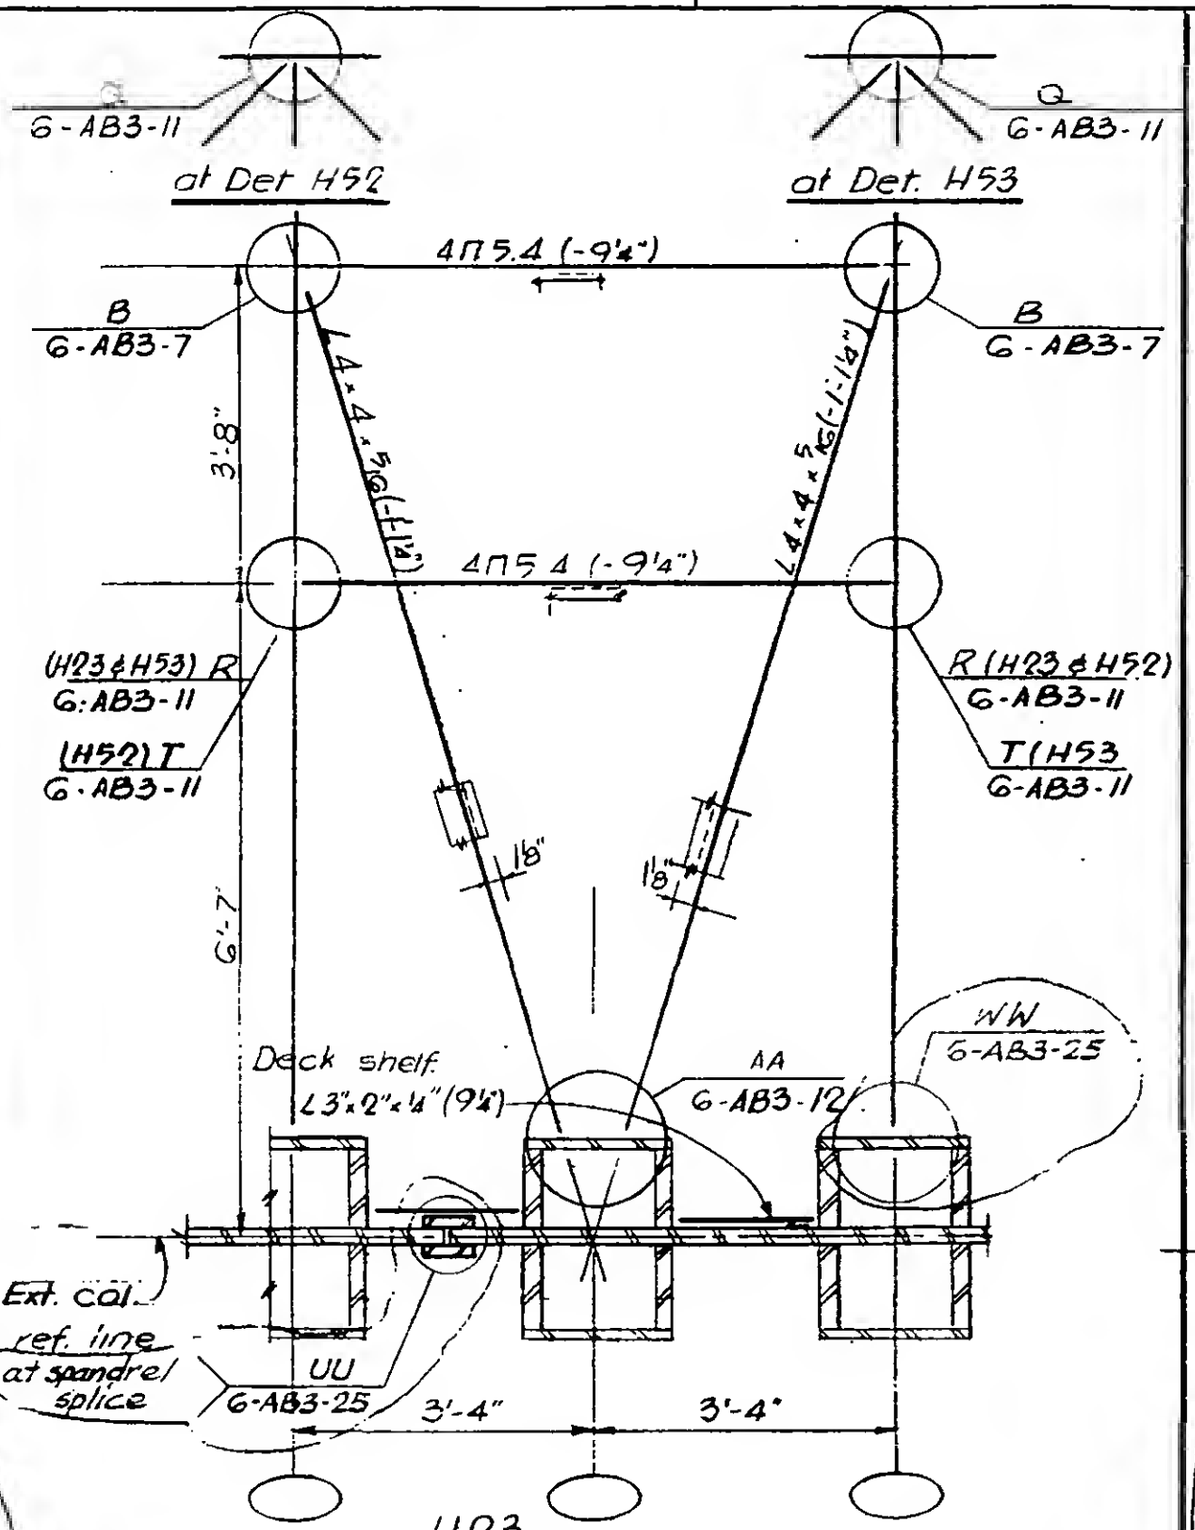

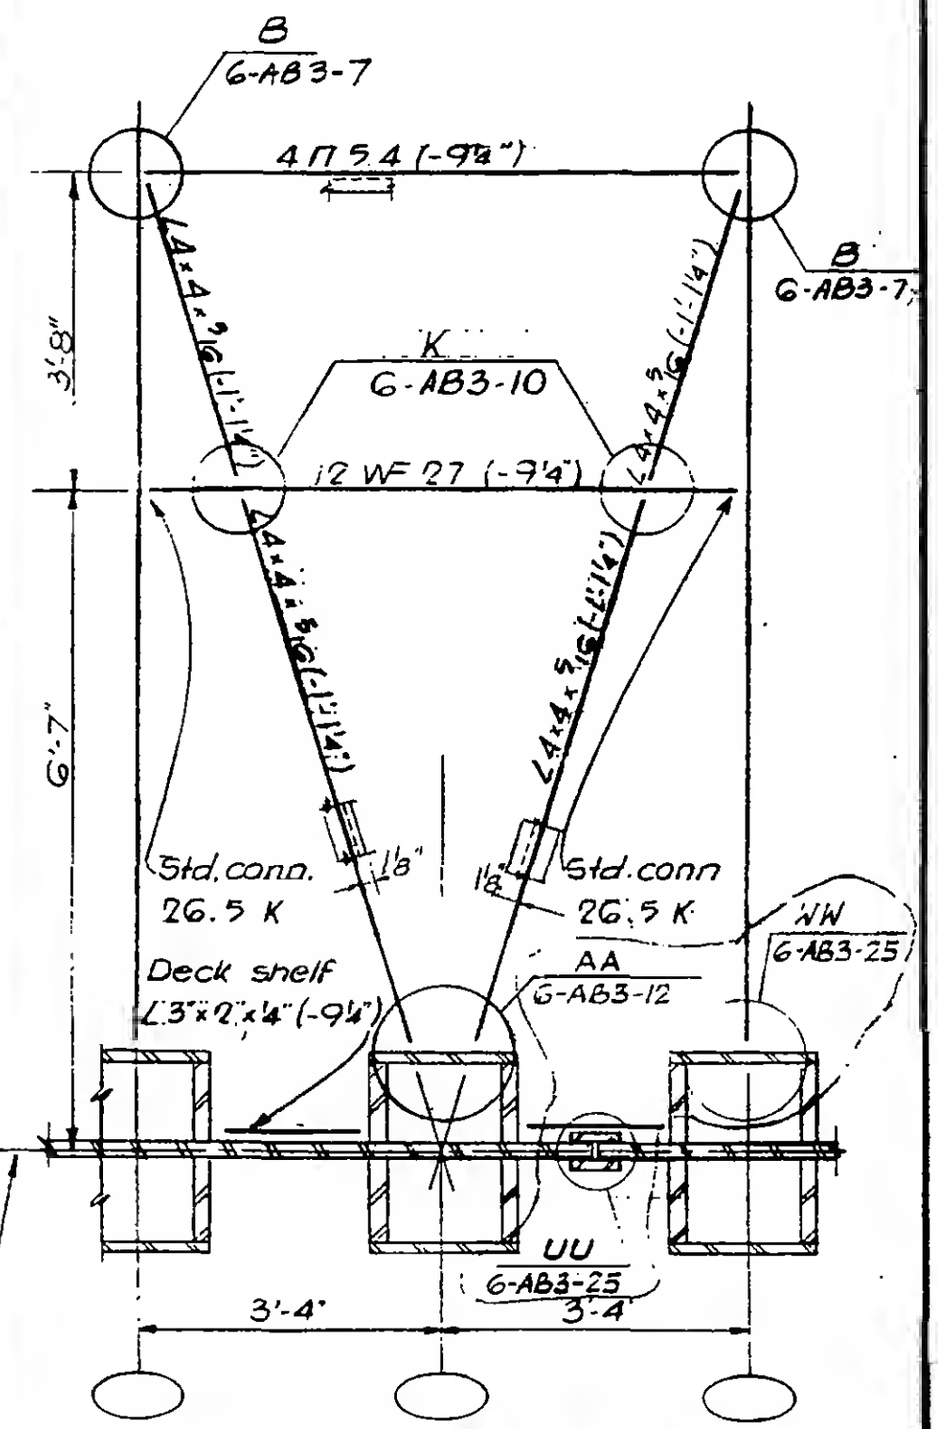

LICENSED PROFESSIONAL ENGINEER
LESLIE E. ROBERTSON
No. 34360
STATE OF NEW YORK

G-AB3-15