SKILLING - HELLE - CHRISTIANSEN - ROBERTSON — Structural & Civil Engineers

PROJECT THE WORLD TRADE CENTER | TITLE HORIZONTAL TRUSSES H25 & H26 | DATE 12-20-67

REVISIONS

12/21/67

8-29-68

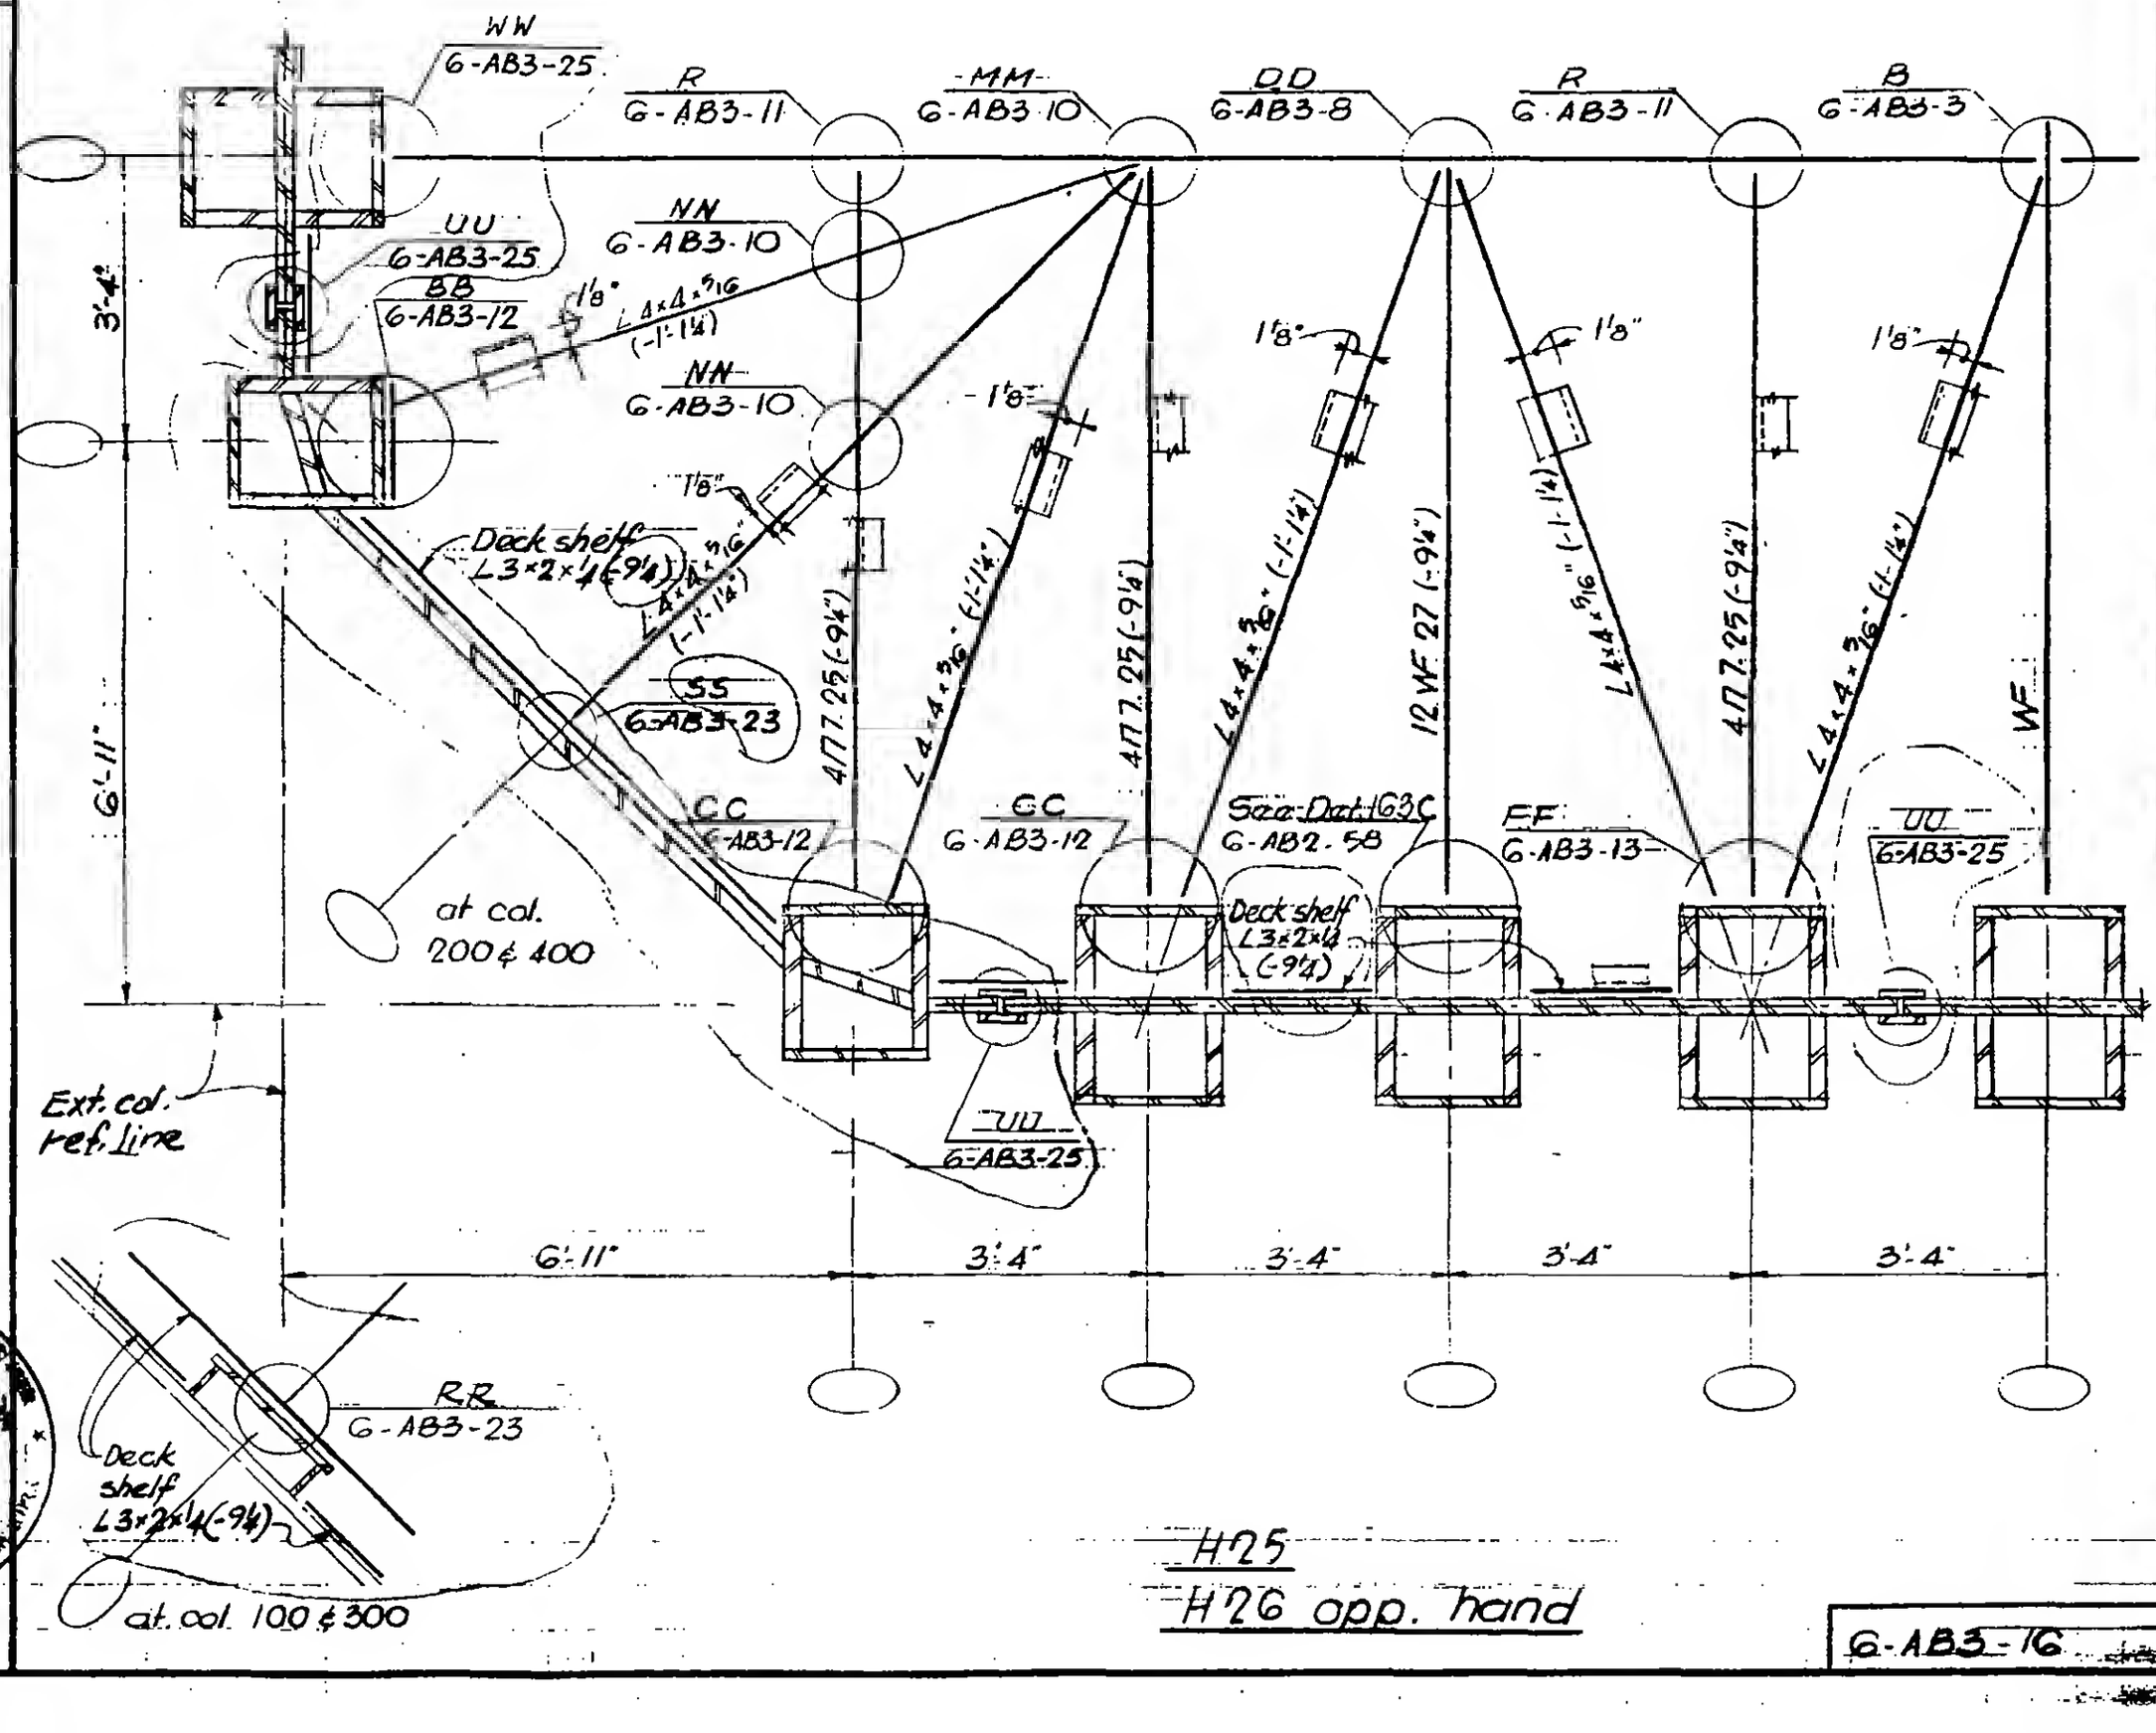

H25

H26 opp. hand

G-AB3-16

LICENSED PROFESSIONAL ENGINEER
LESLIE E. ROBERTSON
NO. 24290
STATE OF NEW YORK