
SKILLING - HELLE - CHRISTIANSEN - ROBERTSON Structural & Civil Engineers

PROJECT THE WORLD TRADE CENTER | TITLE HORIZONTAL TRUSSES H27, H28 & H51 | DATE 12-20-67

REVISIONS


1-24-68

8-29-68

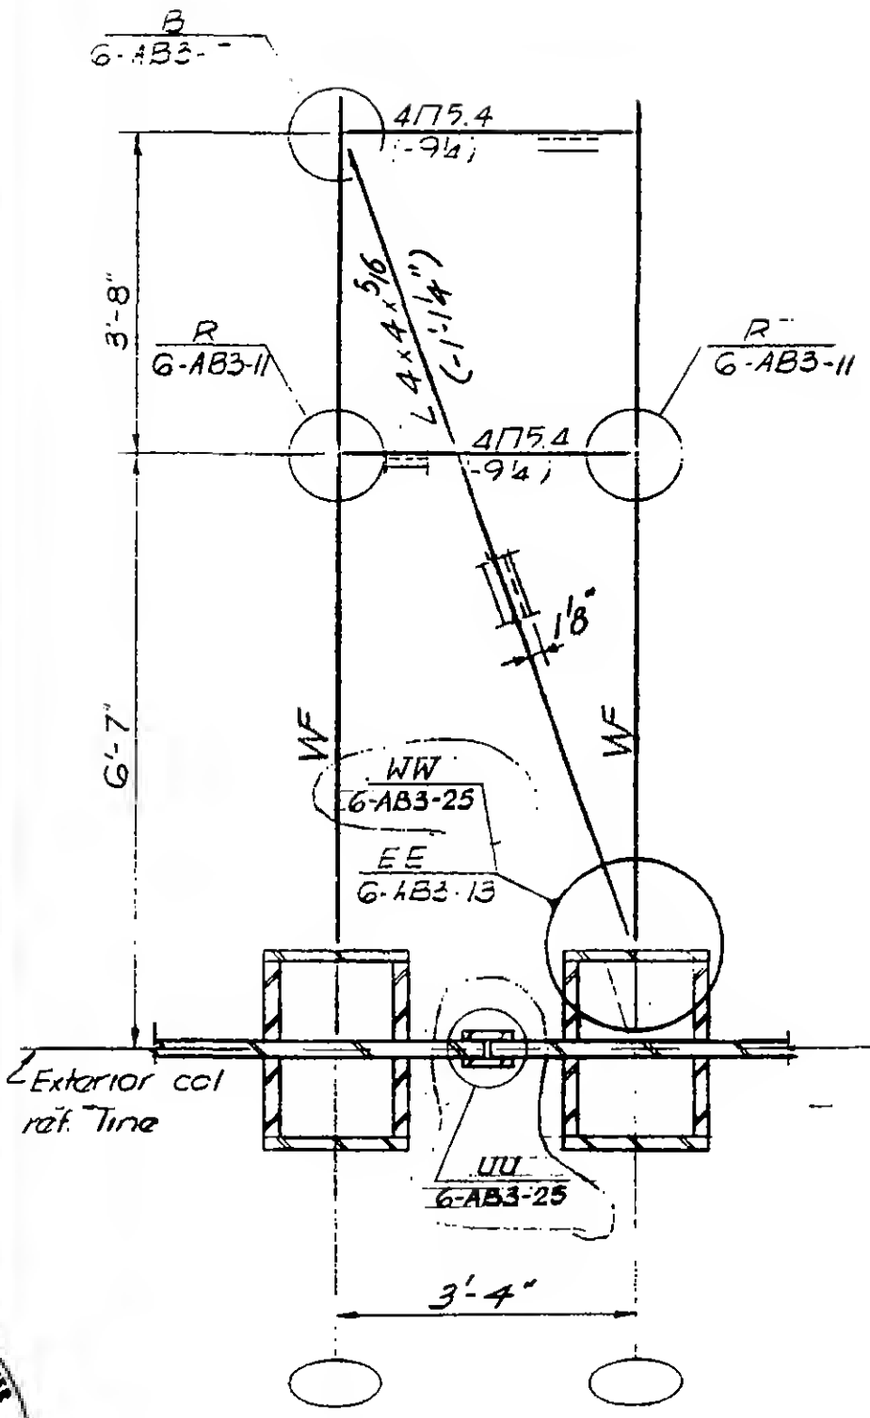

H27

H28 opp hand

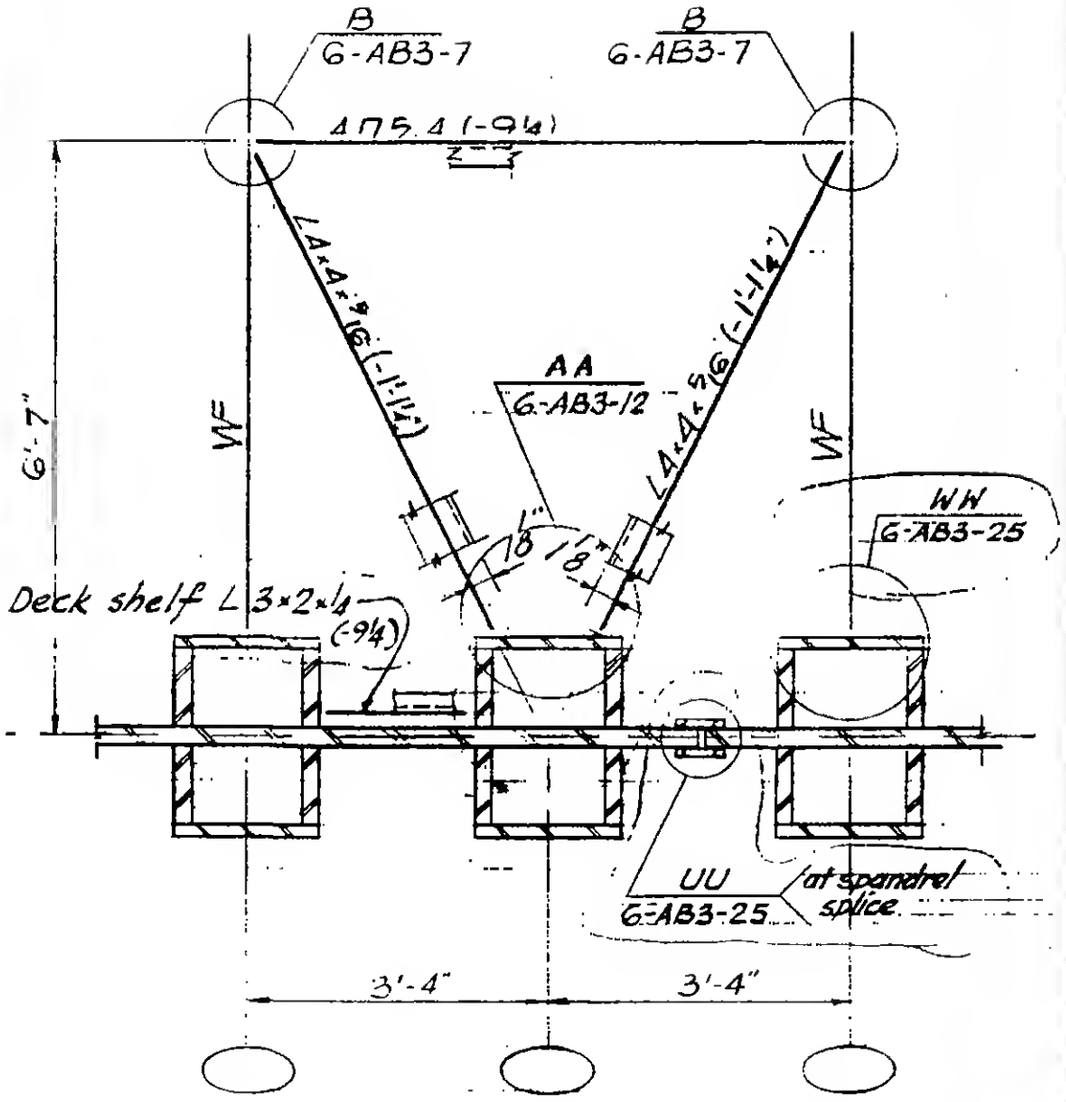

H51

G-AB3-17

LICENSED PROFESSIONAL ENGINEER
LESLIE E. ROBERTSON
No. 34360
STATE OF NEW YORK