SKILLING - HELLE - CHRISTIANSEN - ROBERTSON Structural & Civil Engineers

PROJECT THE WORLD TRADE CENTER | TITLE HORIZONTAL TRUSSES H32 & H33 | DATE 12-20-67.

REVISIONS

8-29-68

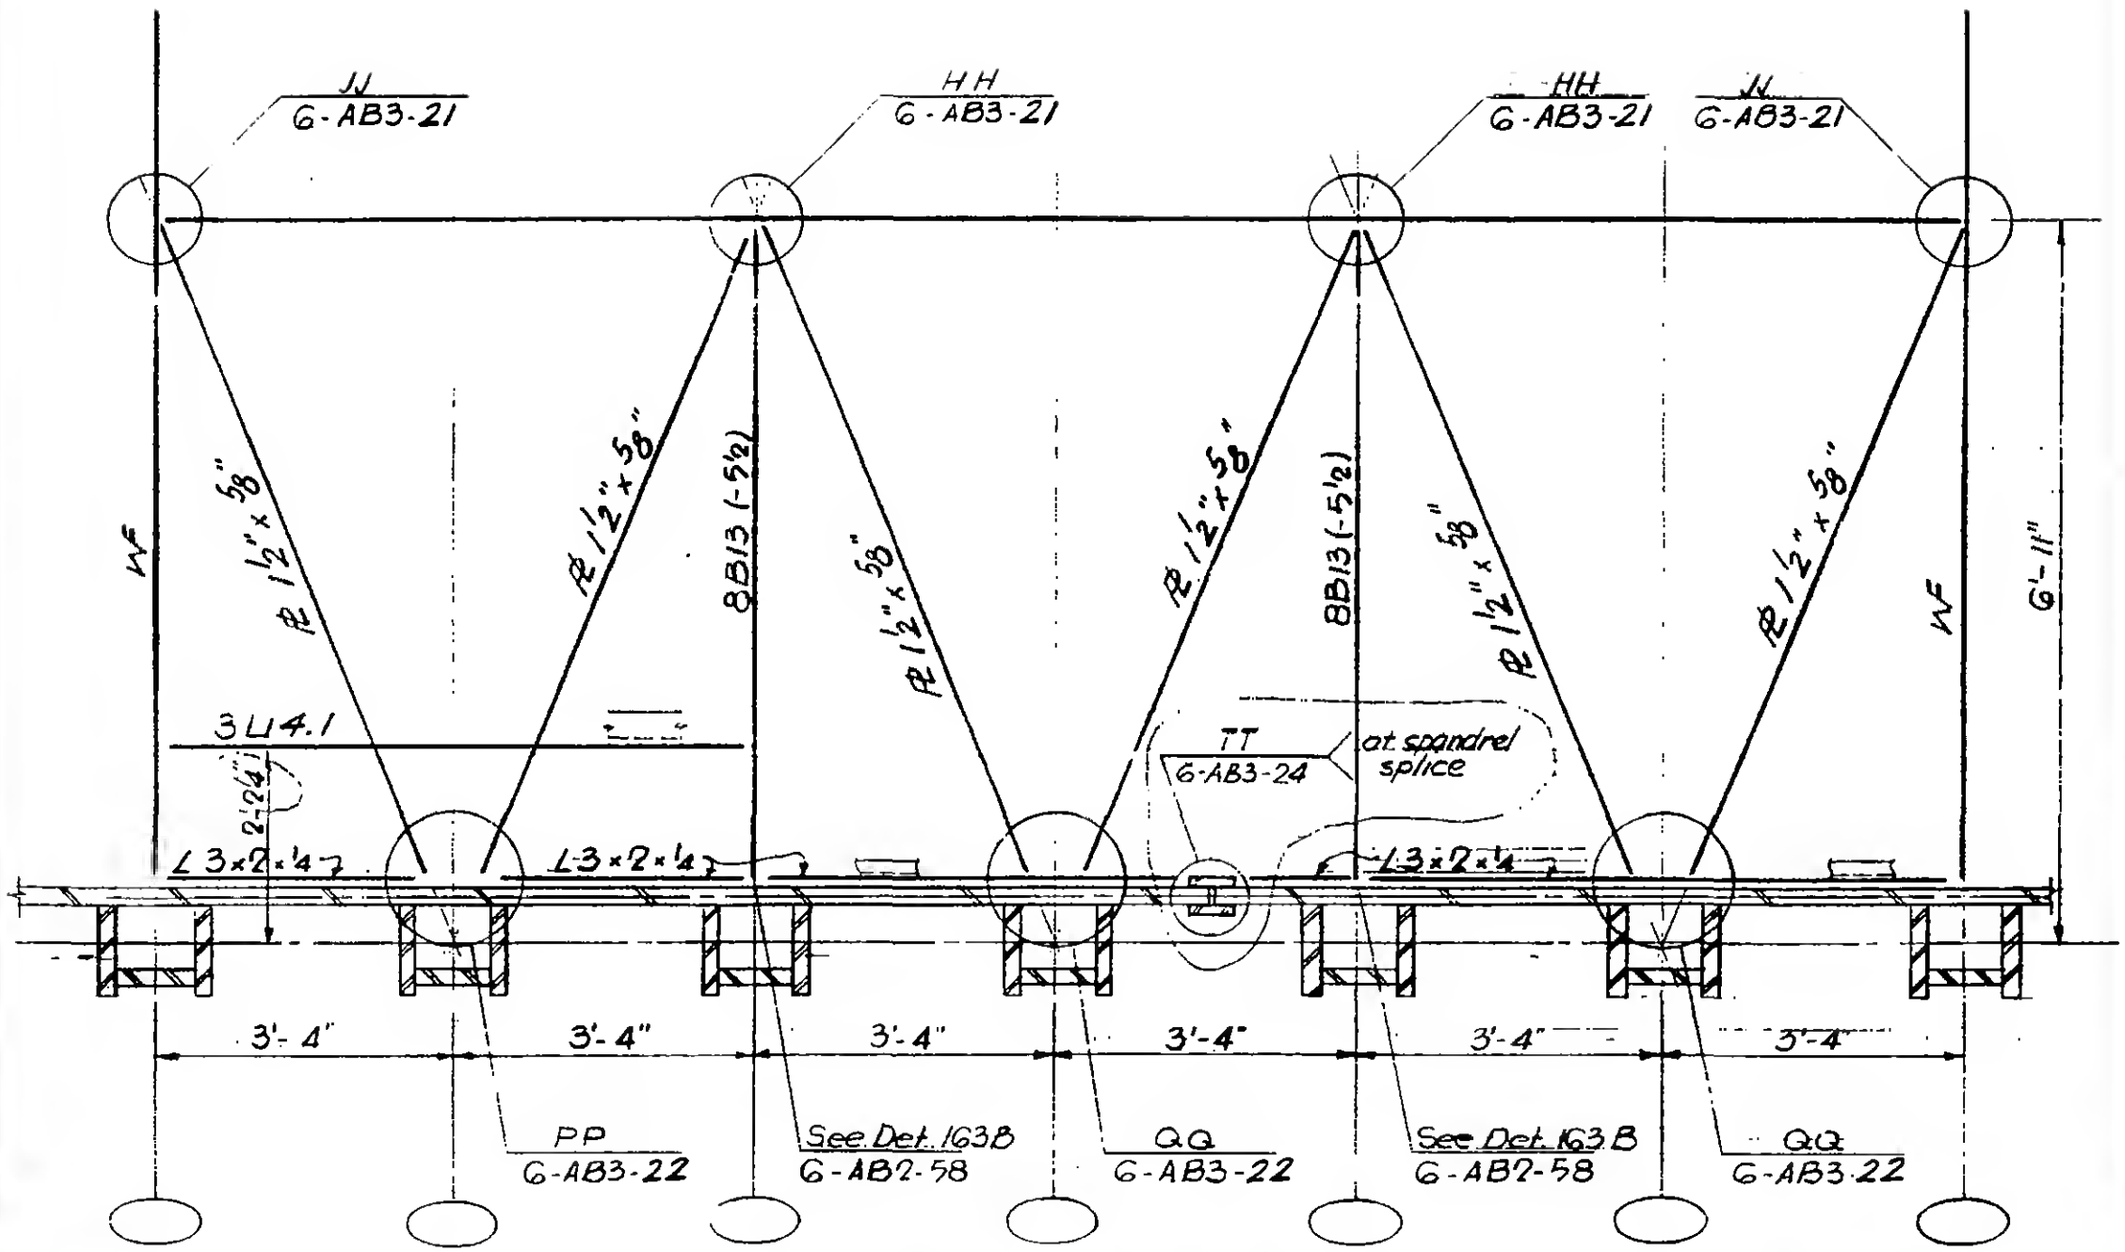

H32
H33 opp hand

6-AB3-19

LICENSED PROFESSIONAL ENGINEER
LUDERVILLE E. ROBERTSON
No. 34380
STATE OF NEW YORK