
SKILLING, HELLE, CHRISTIANSEN, ROBERTSON — Structural & Civil Engineers

PROJECT THE WORLD TRADE CENTER | TITLE HORIZONTAL TRUSSES H18, H19 | DATE 8-17-68

REVISIONS

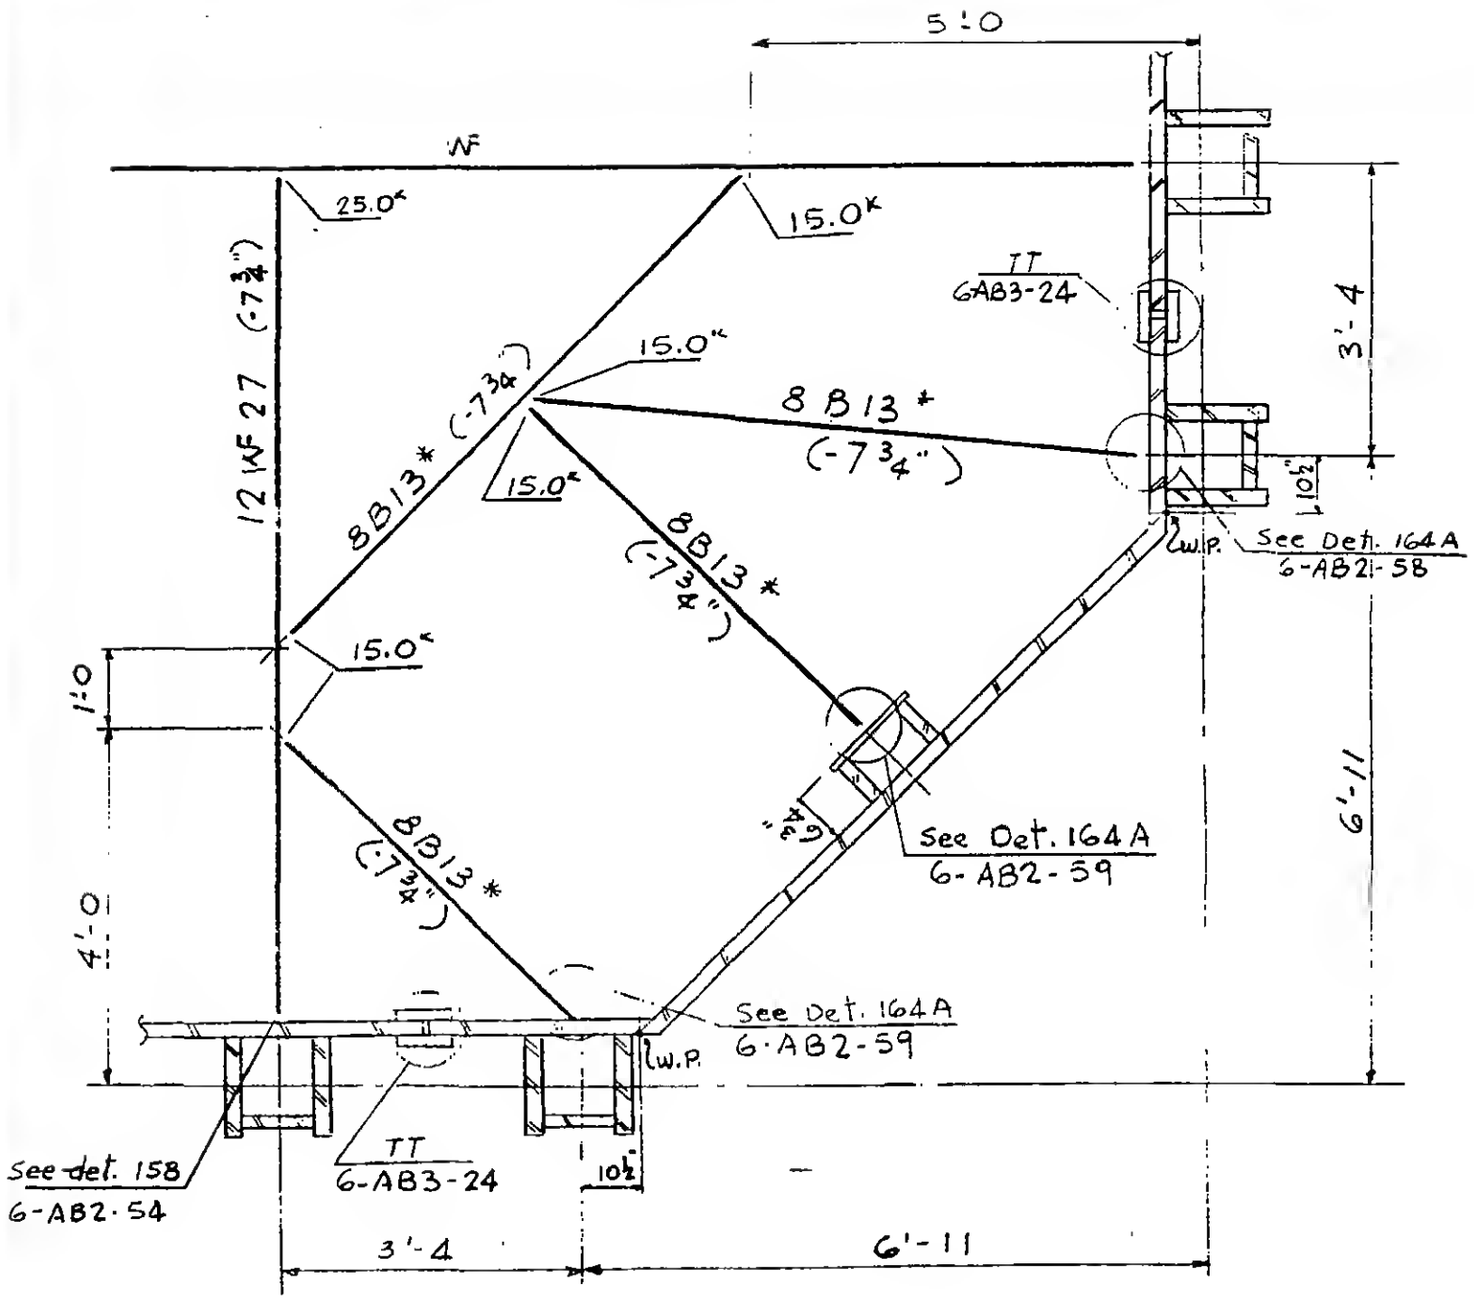

* 10 studs per beam, ¾"ϕ x 3" equally spaced.

H 18

H 19 opp. hand

LICENSED PROFESSIONAL ENGINEER — LESLIE E. ROBERTS — No. 34360 — UNIVERSITY OF THE STATE OF NEW YORK

DESIGNED

DRAWN

REVIEWED

6-AB3-36