WORTHINGTON, SKILLING, HELLE & JACKSON — Civil & Structural Engineers

PROJECT THE WORLD TRADE CENTER | TITLE LOUVER SUPPORTS - ELEVATION WALL 200 | DATE 12-20-67

REVISIONS

11-29-68

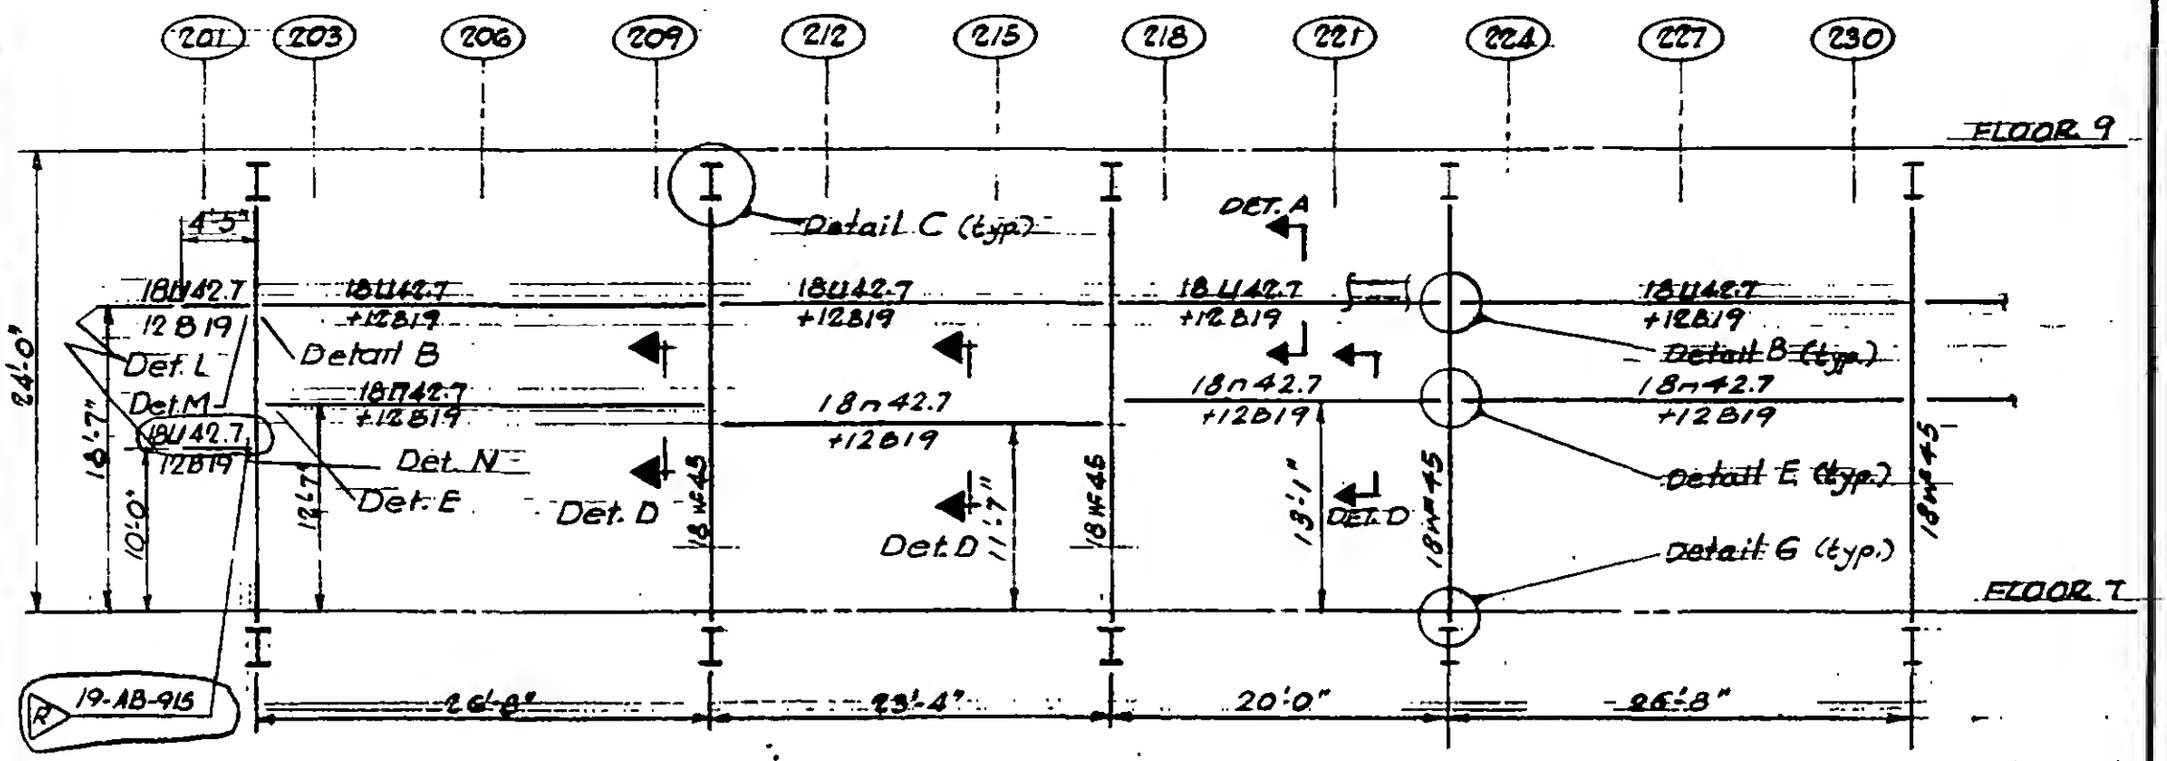

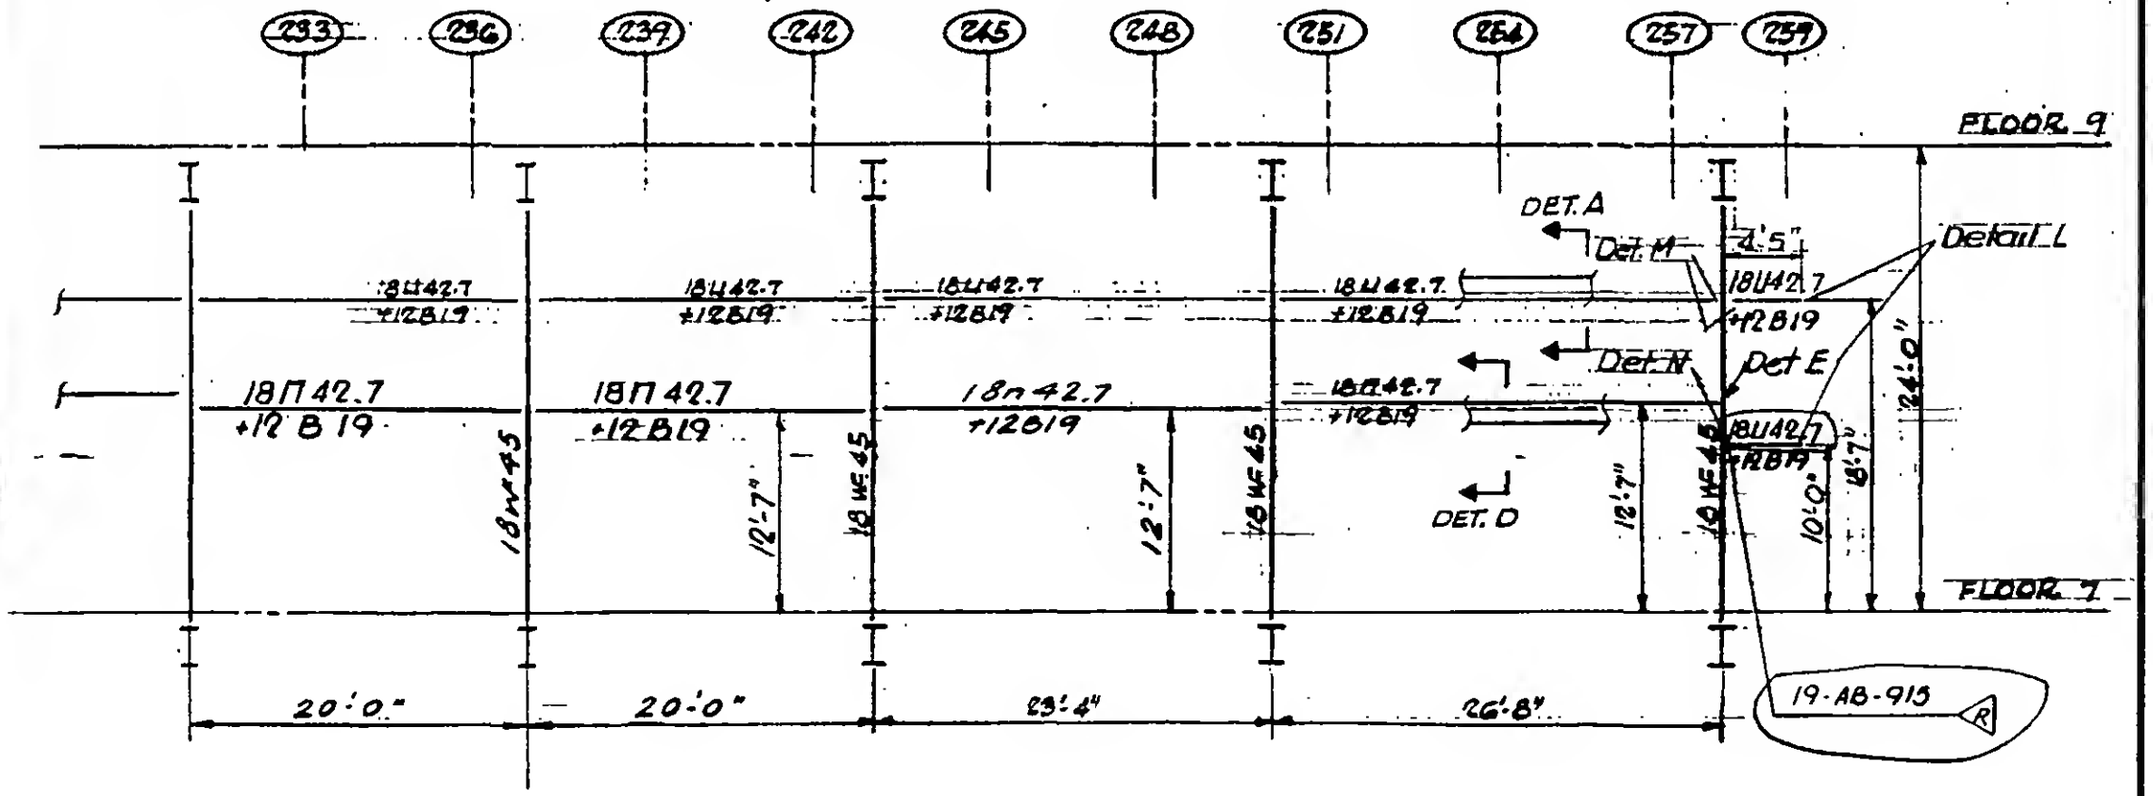

LESLIE E. ROBERTSON — No. 34360 — UNIVERSITY OF THE STATE OF NEW YORK

G-AB4-3