WORTHINGTON, SKILLING, HELLE & JACKSON — Civil & Structural Engineers

PROJECT: THE WORLD TRADE CENTER | TITLE: LOUVER SUPPORTS - ELEVATION WALL 100 | DATE: 12-20-67

REVISIONS

1 11-29-68

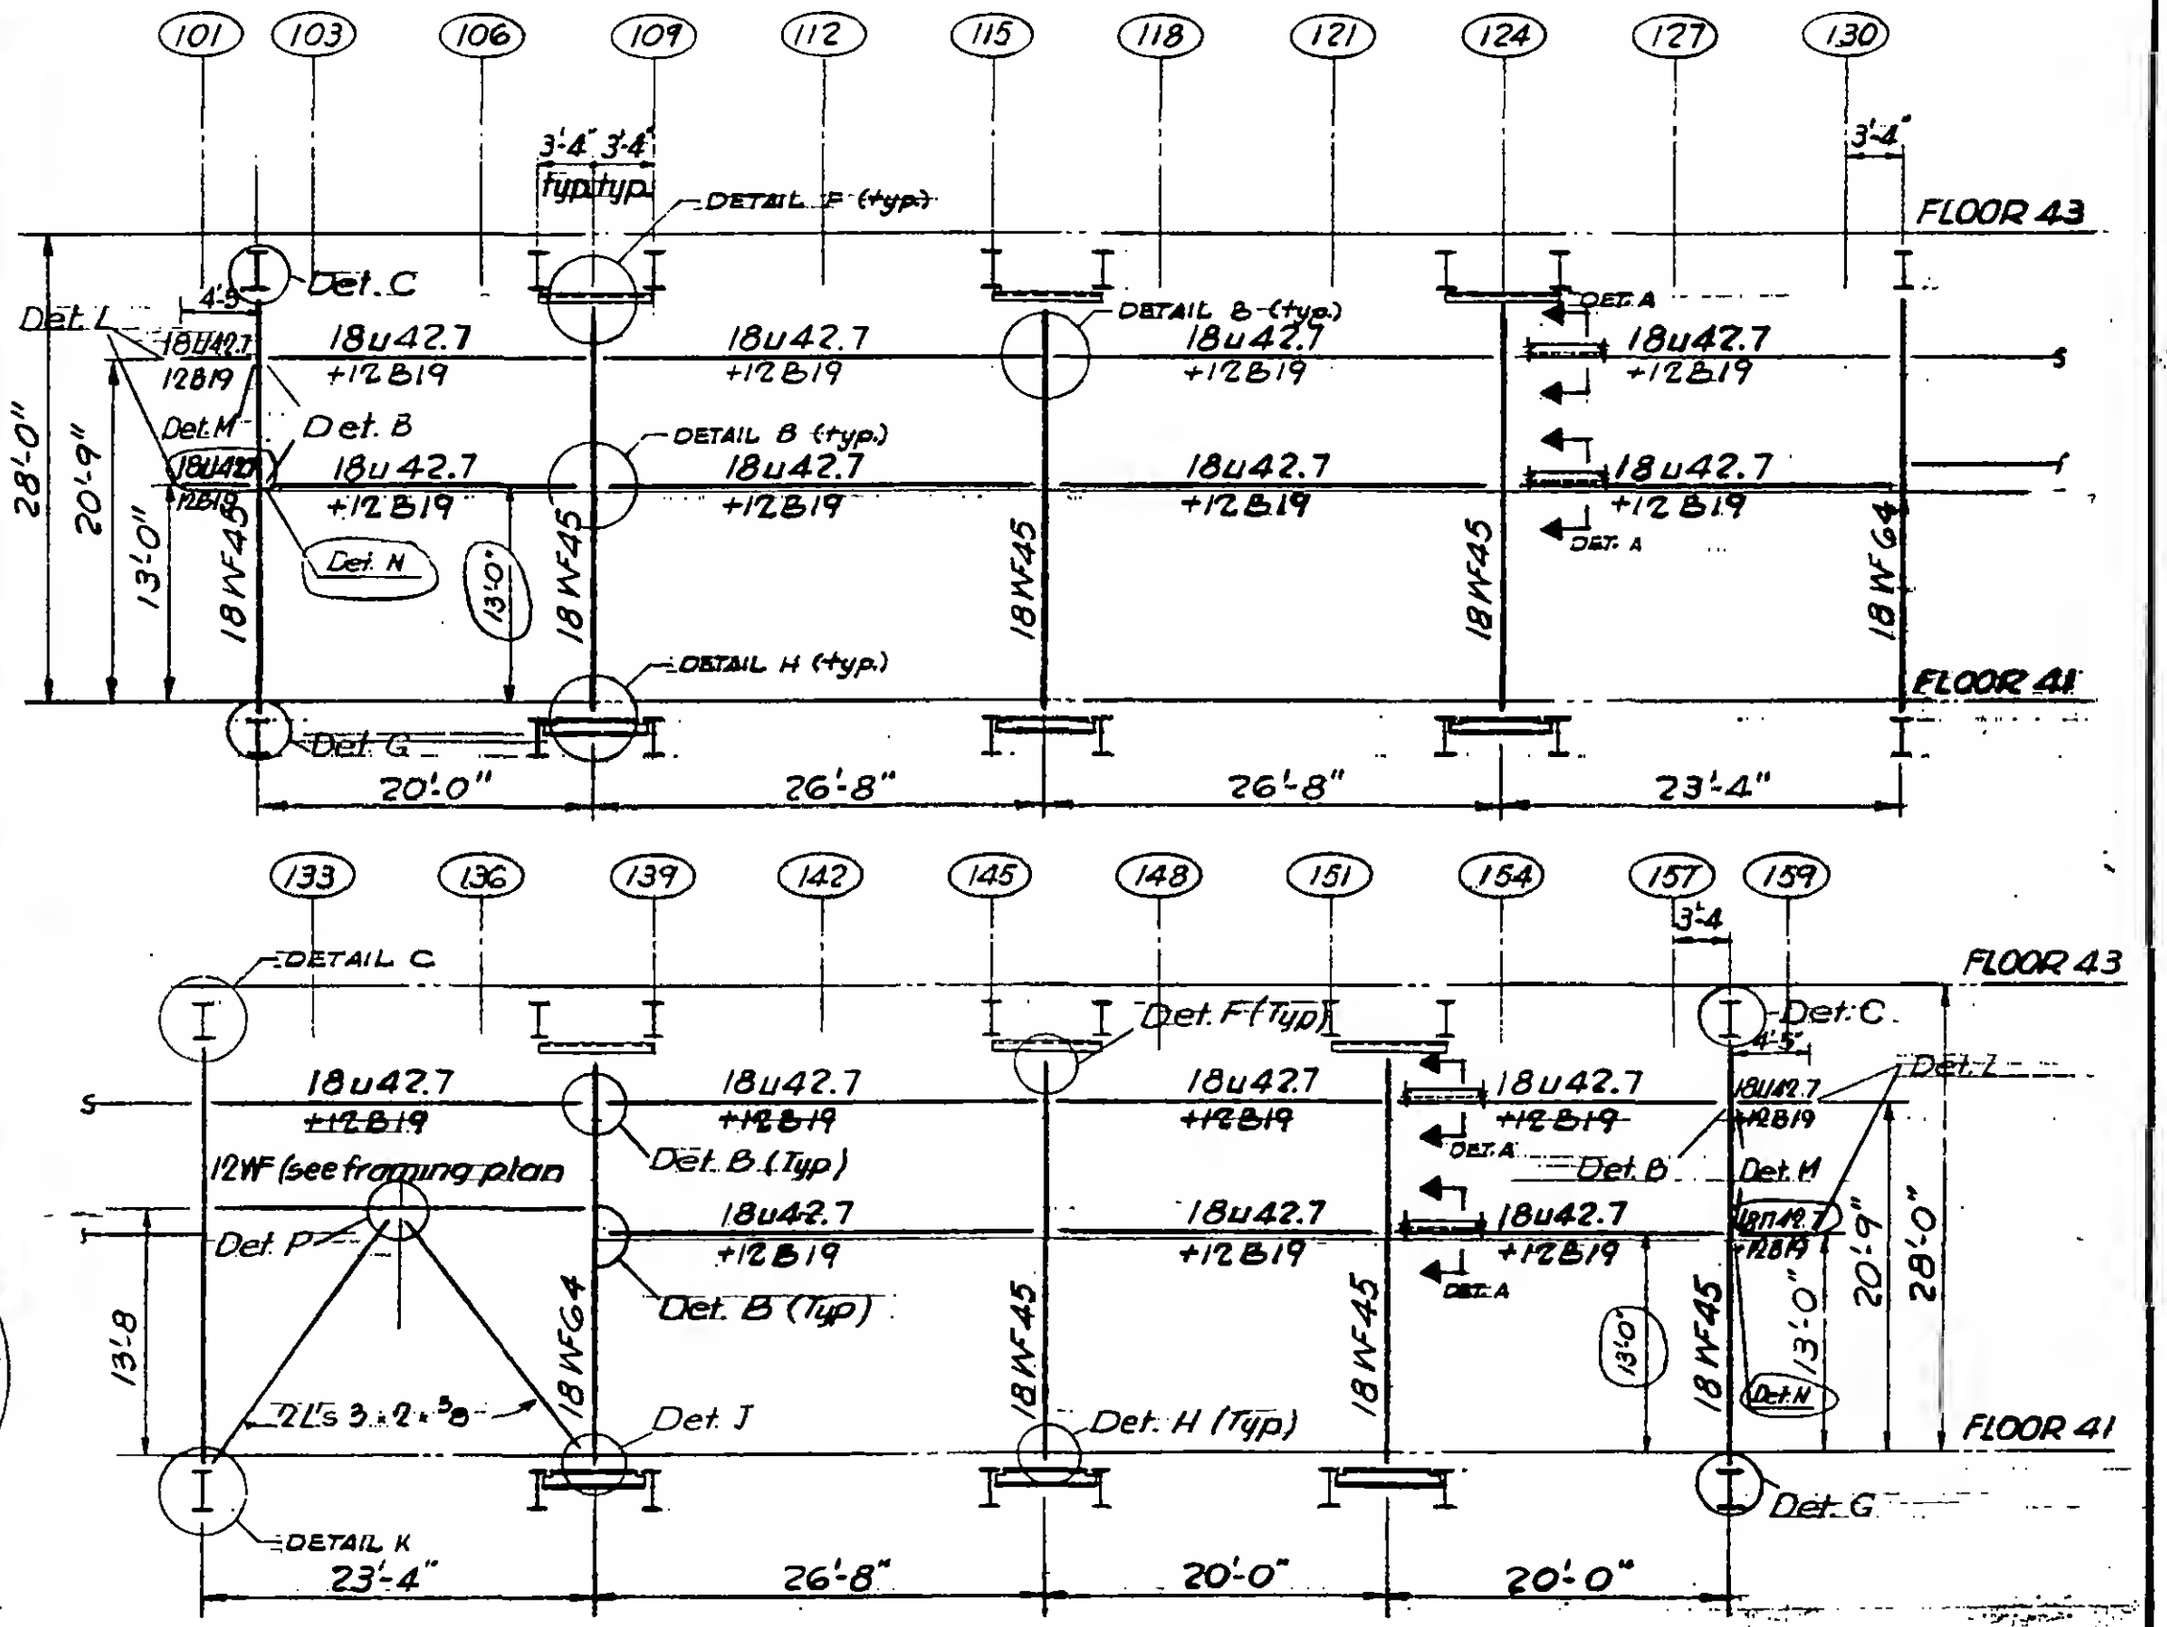

LESLIE E. ROBERTSON — LICENSED PROFESSIONAL ENGINEER — No. 34360 — UNIVERSITY OF THE STATE OF N.Y.

G-AP4-G