WORTHINGTON, SKILLING, HELLE & JACKSON — Civil & Structural Engineers

PROJECT THE WORLD TRADE CENTER | TITLE ELEVATION WALL 300 - LOUVER SUPPORTS | DATE 12-20-67

REVISIONS

11-29-68

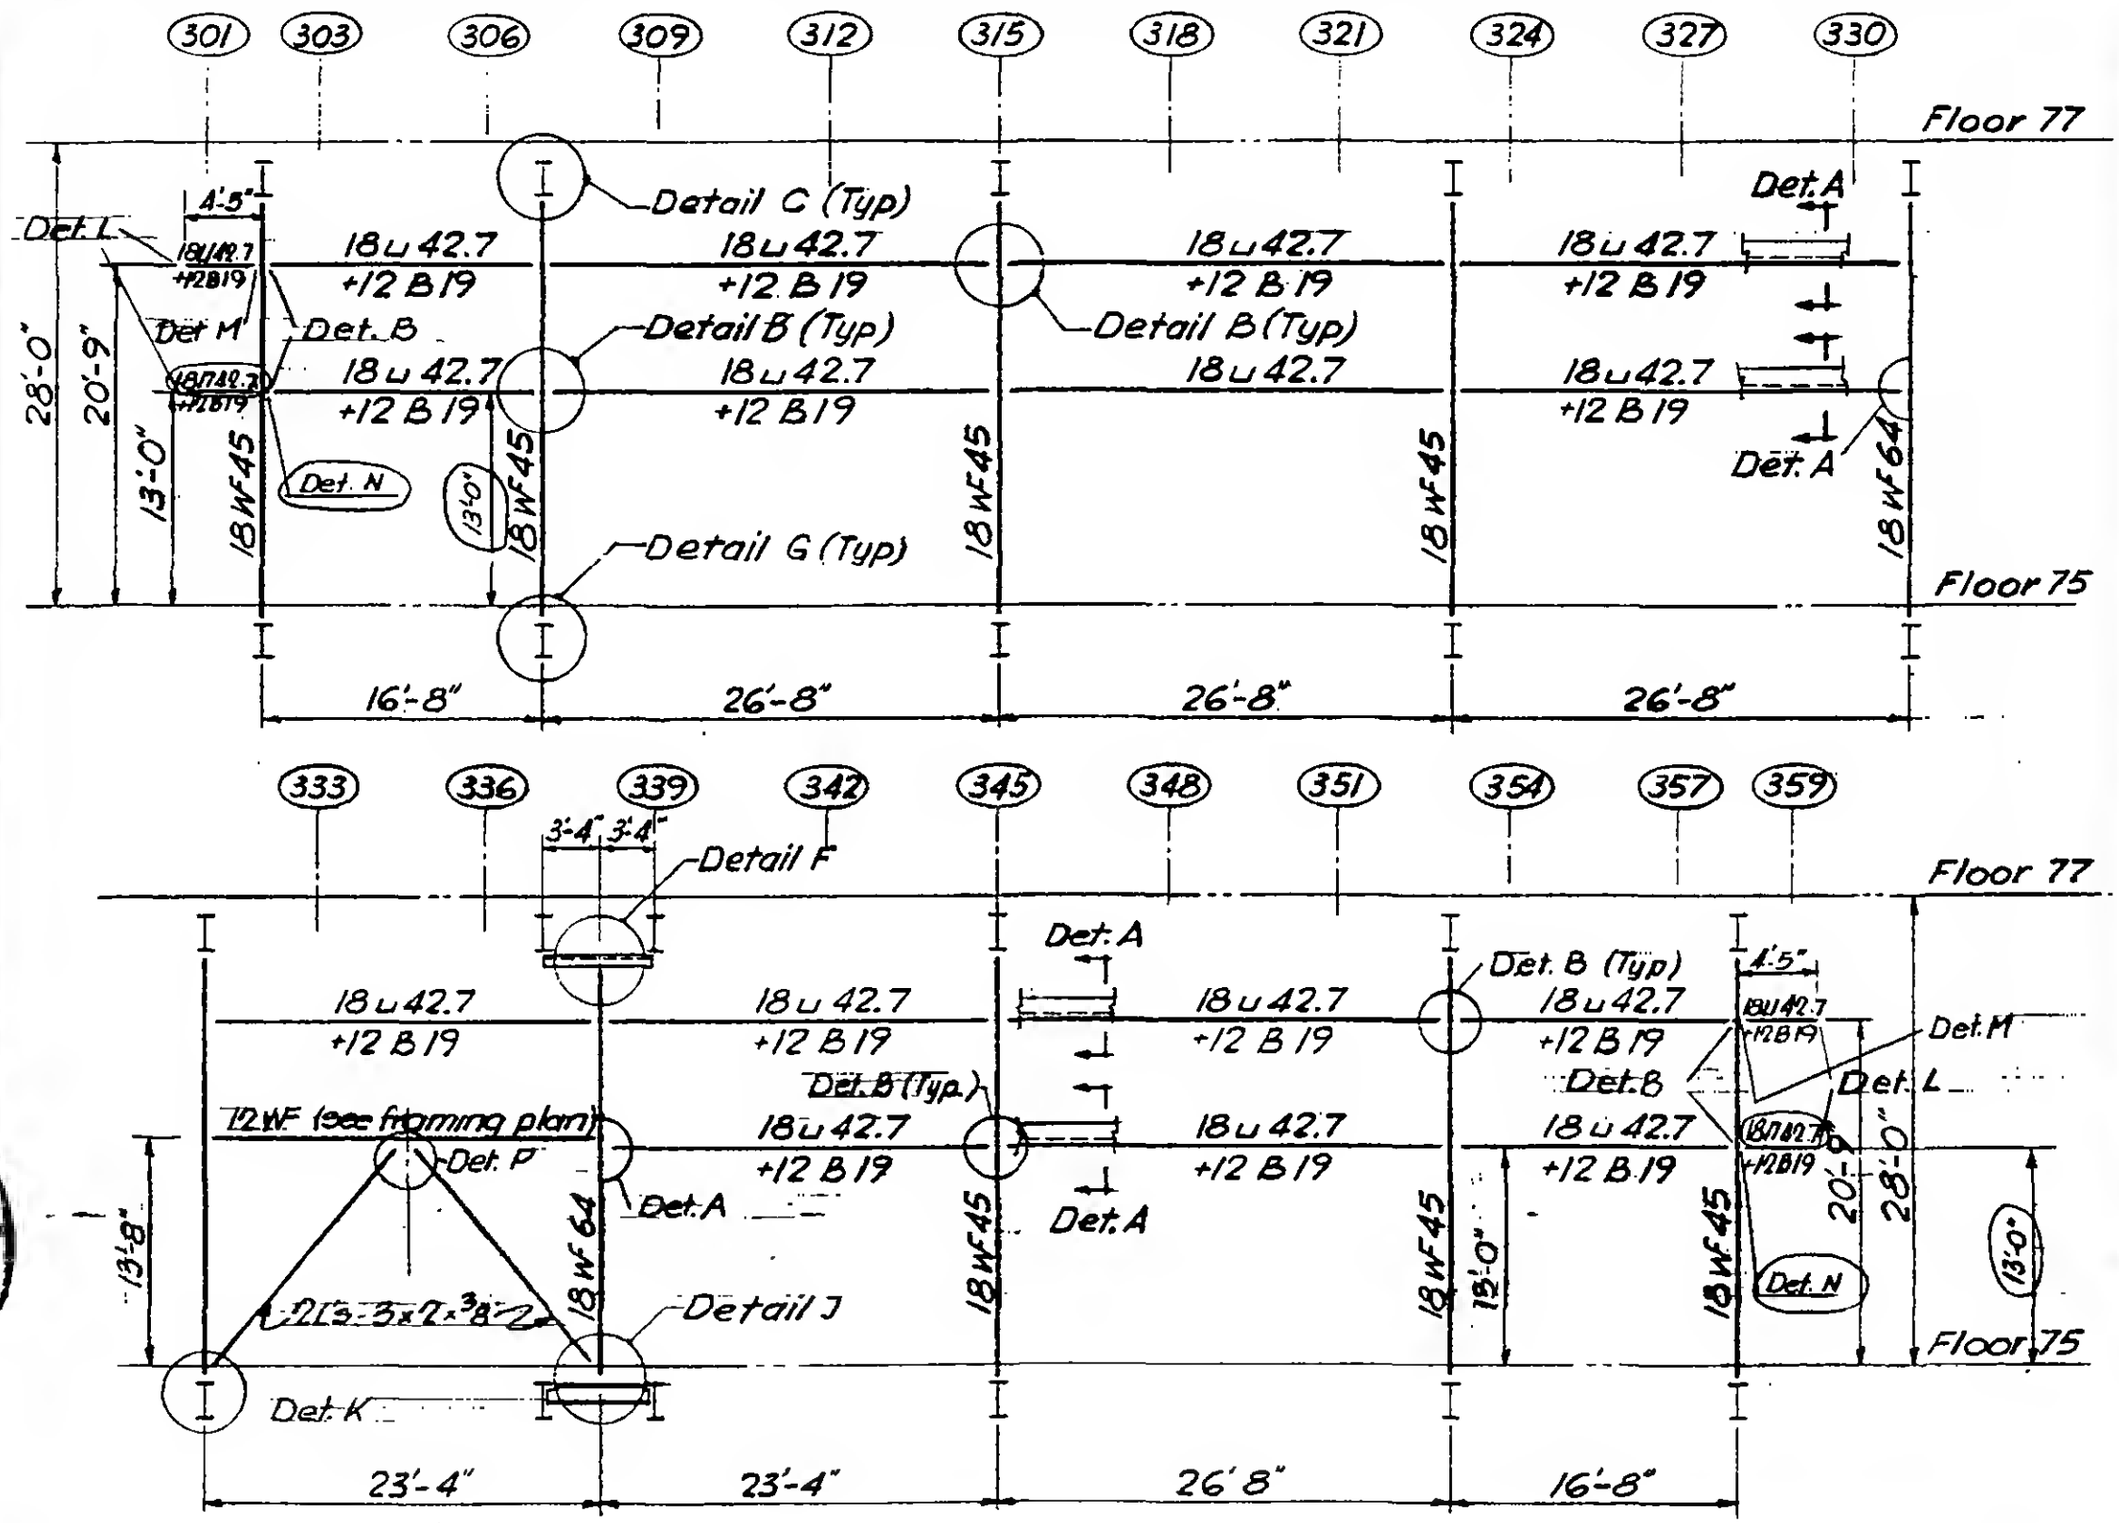

LESLIE E. ROBERTSON — LICENSED PROFESSIONAL ENGINEER — No. 34360 — STATE OF NEW YORK

6-AB4-12