
WORTHINGTON, SKILLING, HELLE & JACKSON — Civil & Structural Engineers

PROJECT	TITLE	DATE
THE WORLD TRADE CENTER	VERTICAL BRACING DETAIL 810C	3-13-68

VISIONS

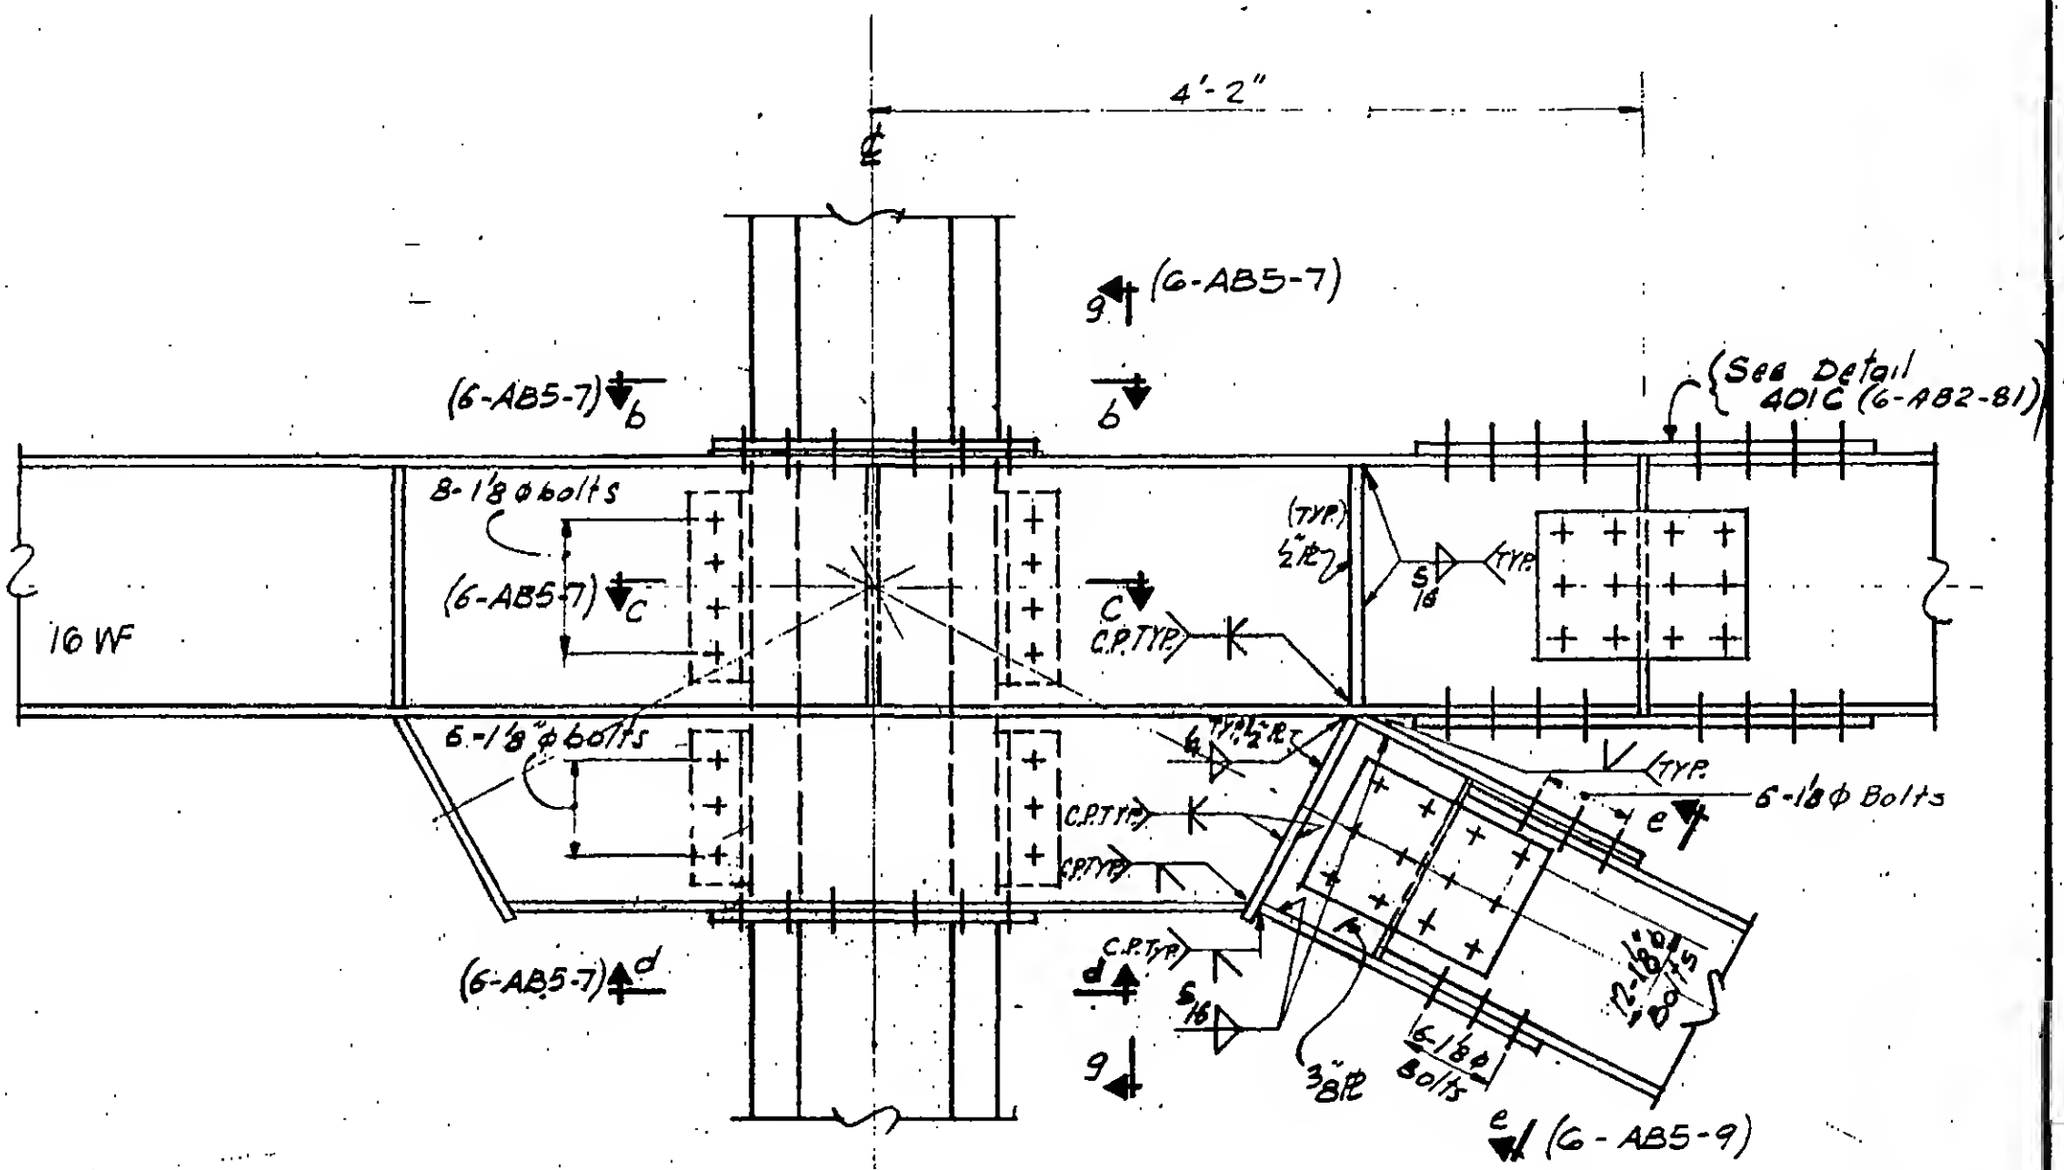

Detail 810C is at Col. 603, Floor 5, Tower A, and was formerly detail 810A.

Circled area indicates portion revised.

LESLIE E. ROBERTSON — REGISTERED PROFESSIONAL ENGINEER — No. 34360 — STATE OF NEW YORK

6-AB5-6.1