
WORTHINGTON, SKILLING, HELLE & JACKSON — Civil & Structural Engineers

PROJECT: THE WORLD TRADE CENTER | TITLE: VERTICAL BRACING DETAIL 811A, 811B & 811C | DATE: 6-19-67

REVISIONS

8-14-67

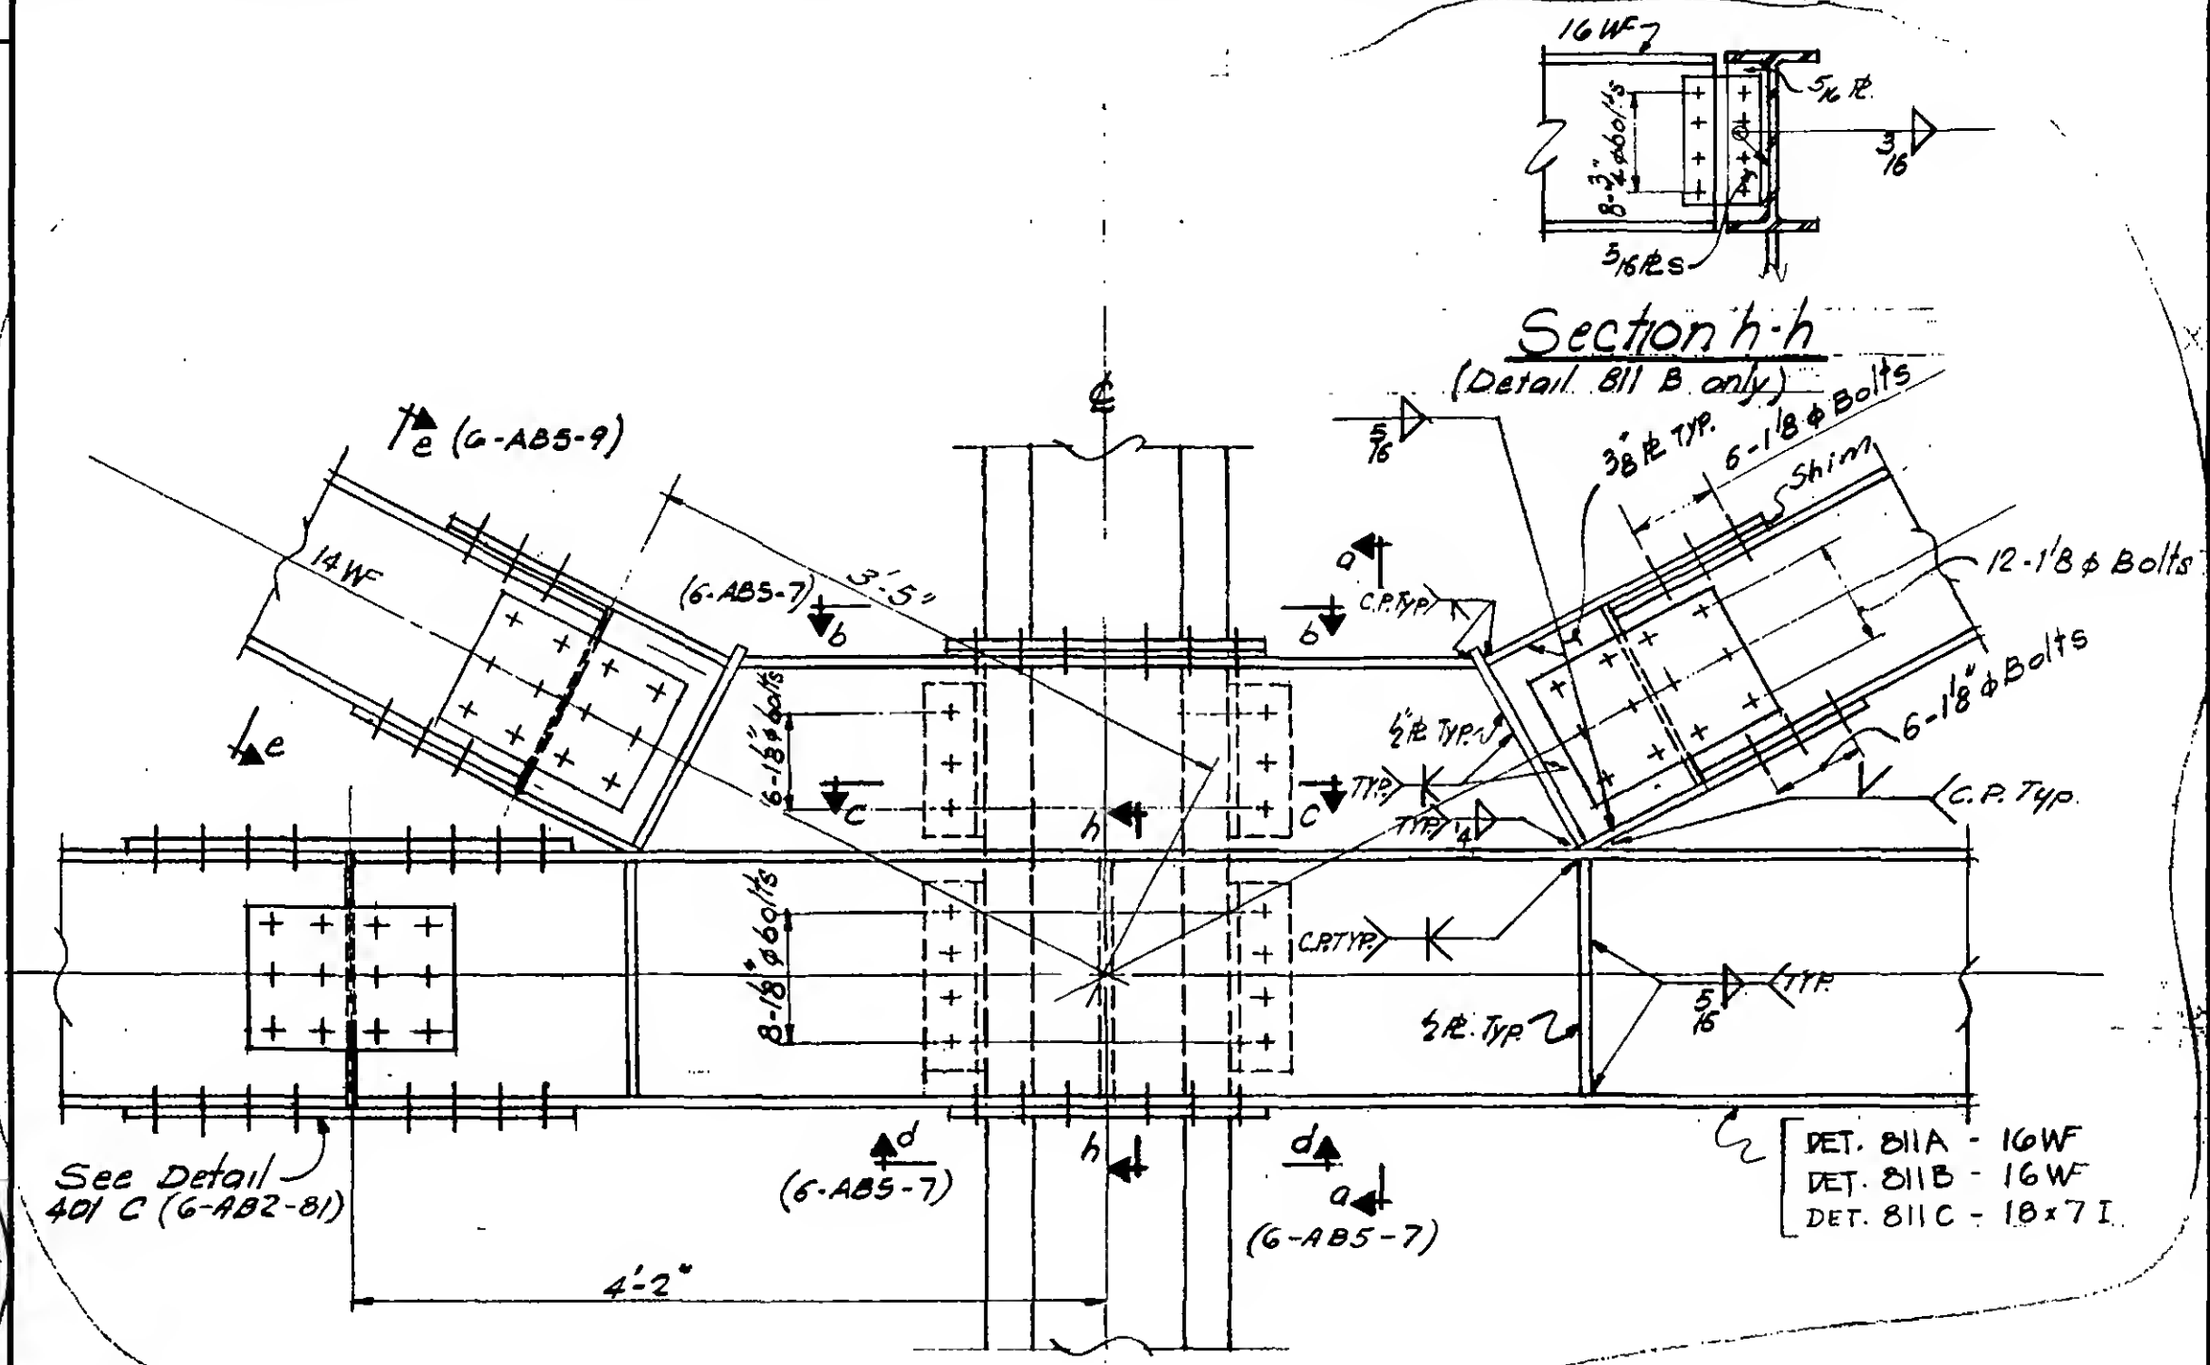

LICENSED PROFESSIONAL ENG'INEER
LESLIE E. ROBERTSON
No. 34360
UNIVERSITY OF THE STATE OF NEW YORK

6-AB5-8