
WORTHINGTON, SKILLING, HELLE & JACKSON — Civil & Structural Engineers

PROJECT: THE WORLD TRADE CENTER | TITLE: VERTICAL BRACING DETAIL 812 A | DATE: 6-19-67

EVISIONS

8-14-67
3-13-68

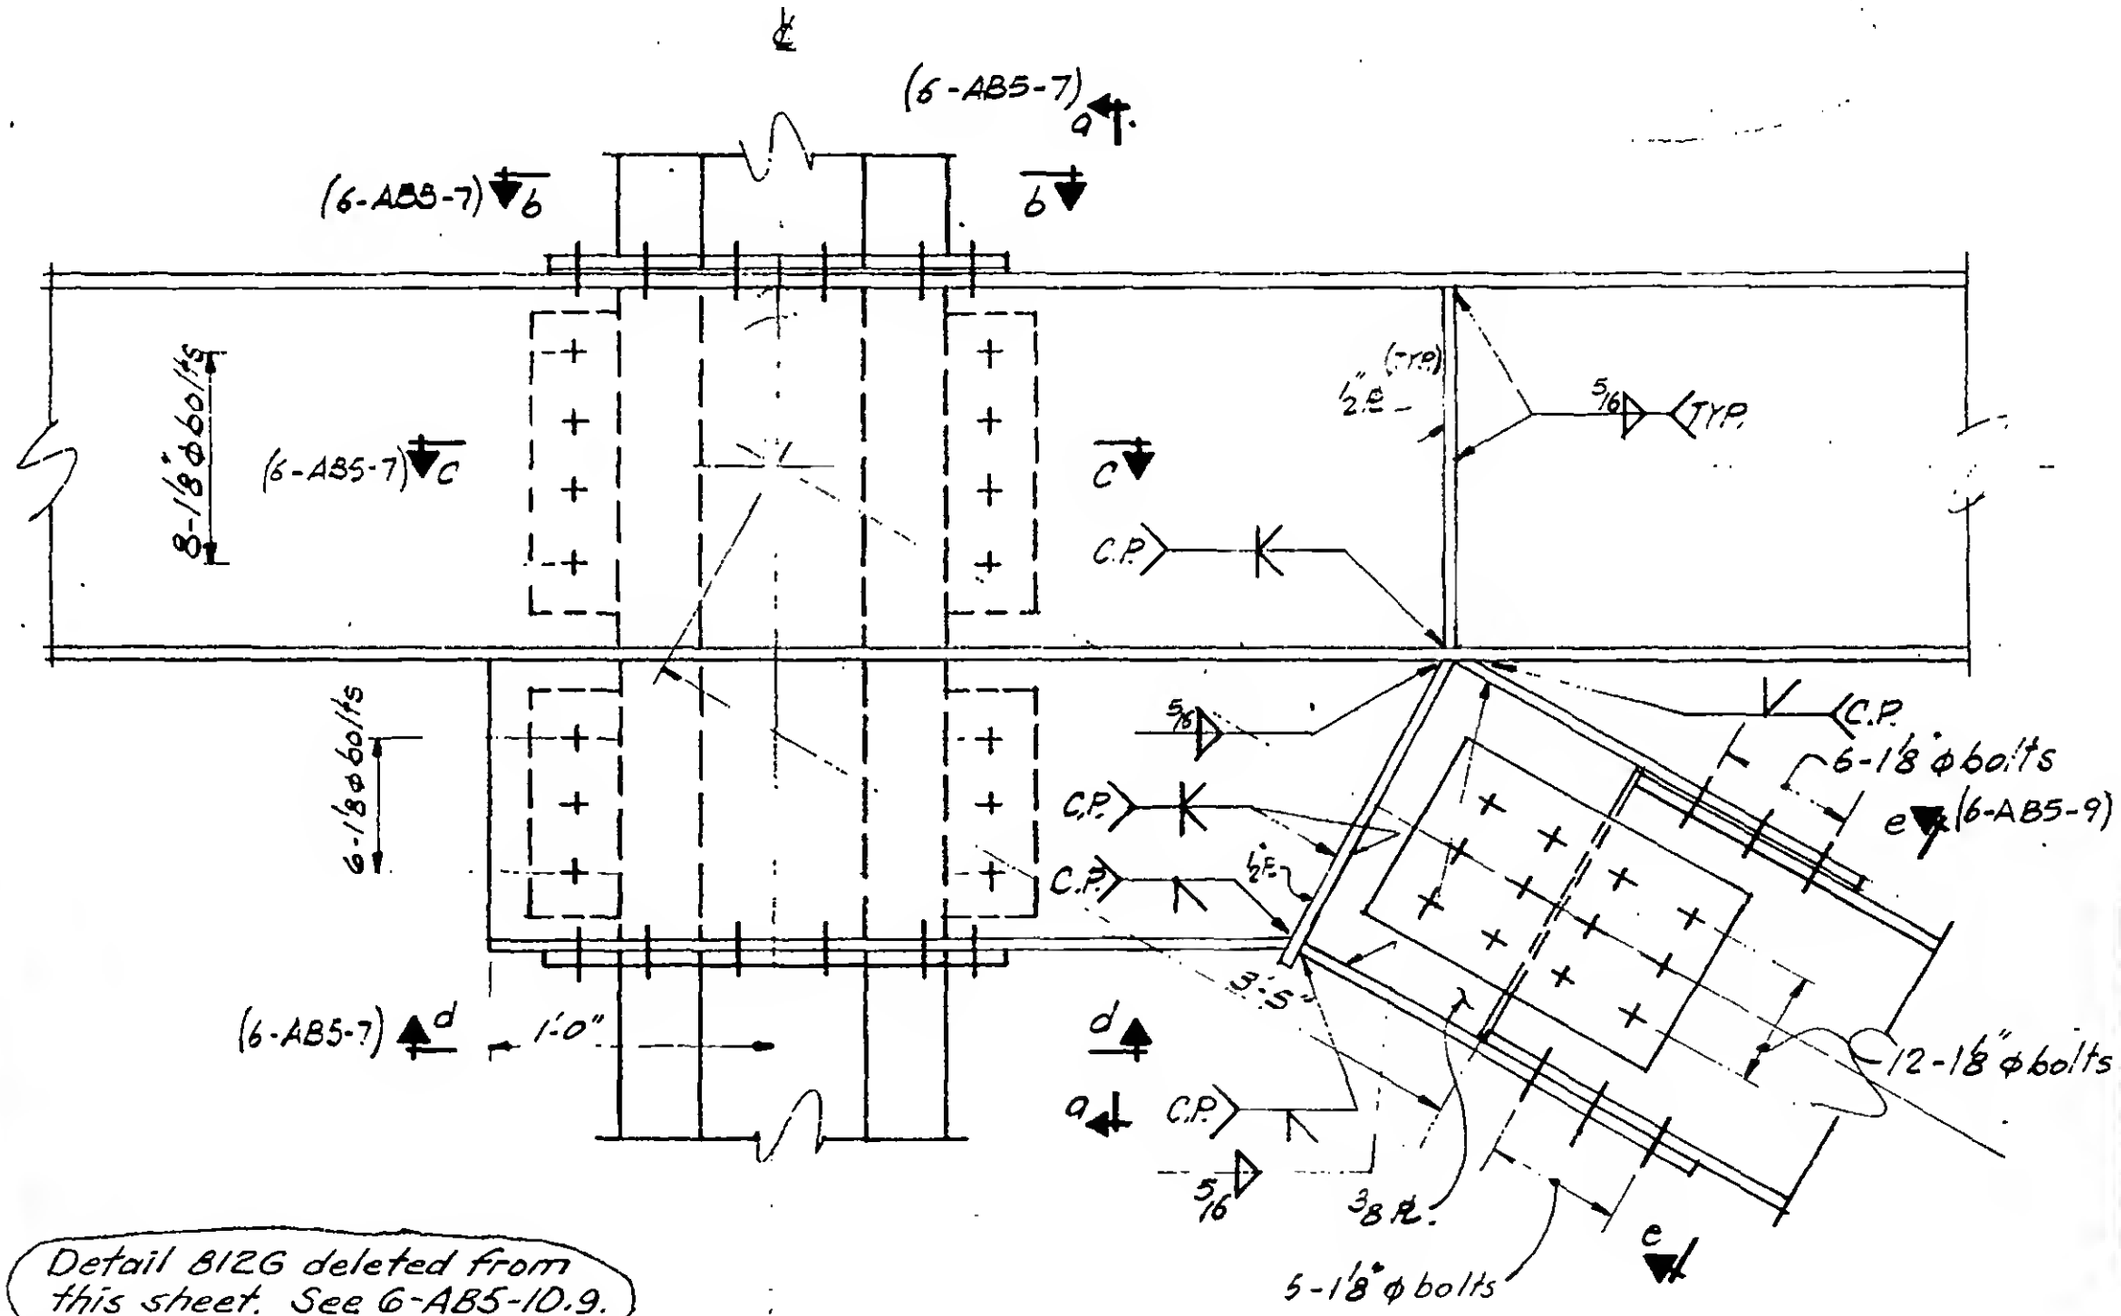

Detail 812G deleted from this sheet. See 6-AB5-10.9.

LICENSED PROFESSIONAL ENGINEER
LESLIE E. ROBERTSON
No. 34360
UNIVERSITY OF THE STATE OF NEW YORK

6-AB5-10