

WORTHINGTON, SKILLING, HELLE & JACKSON — Civil & Structural Engineers

PROJECT THE WORLD TRADE CENTER | TITLE VERTICAL BRACING DETAIL 812 H & G | DATE 3-13-68

EVISIONS

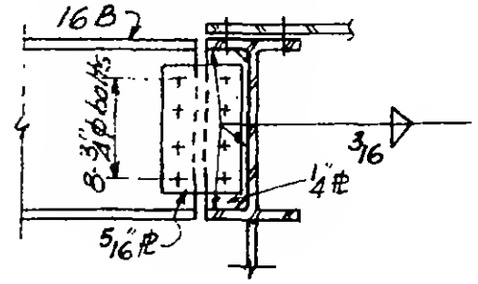

SECTION h-h
(DETAIL 812 G only)

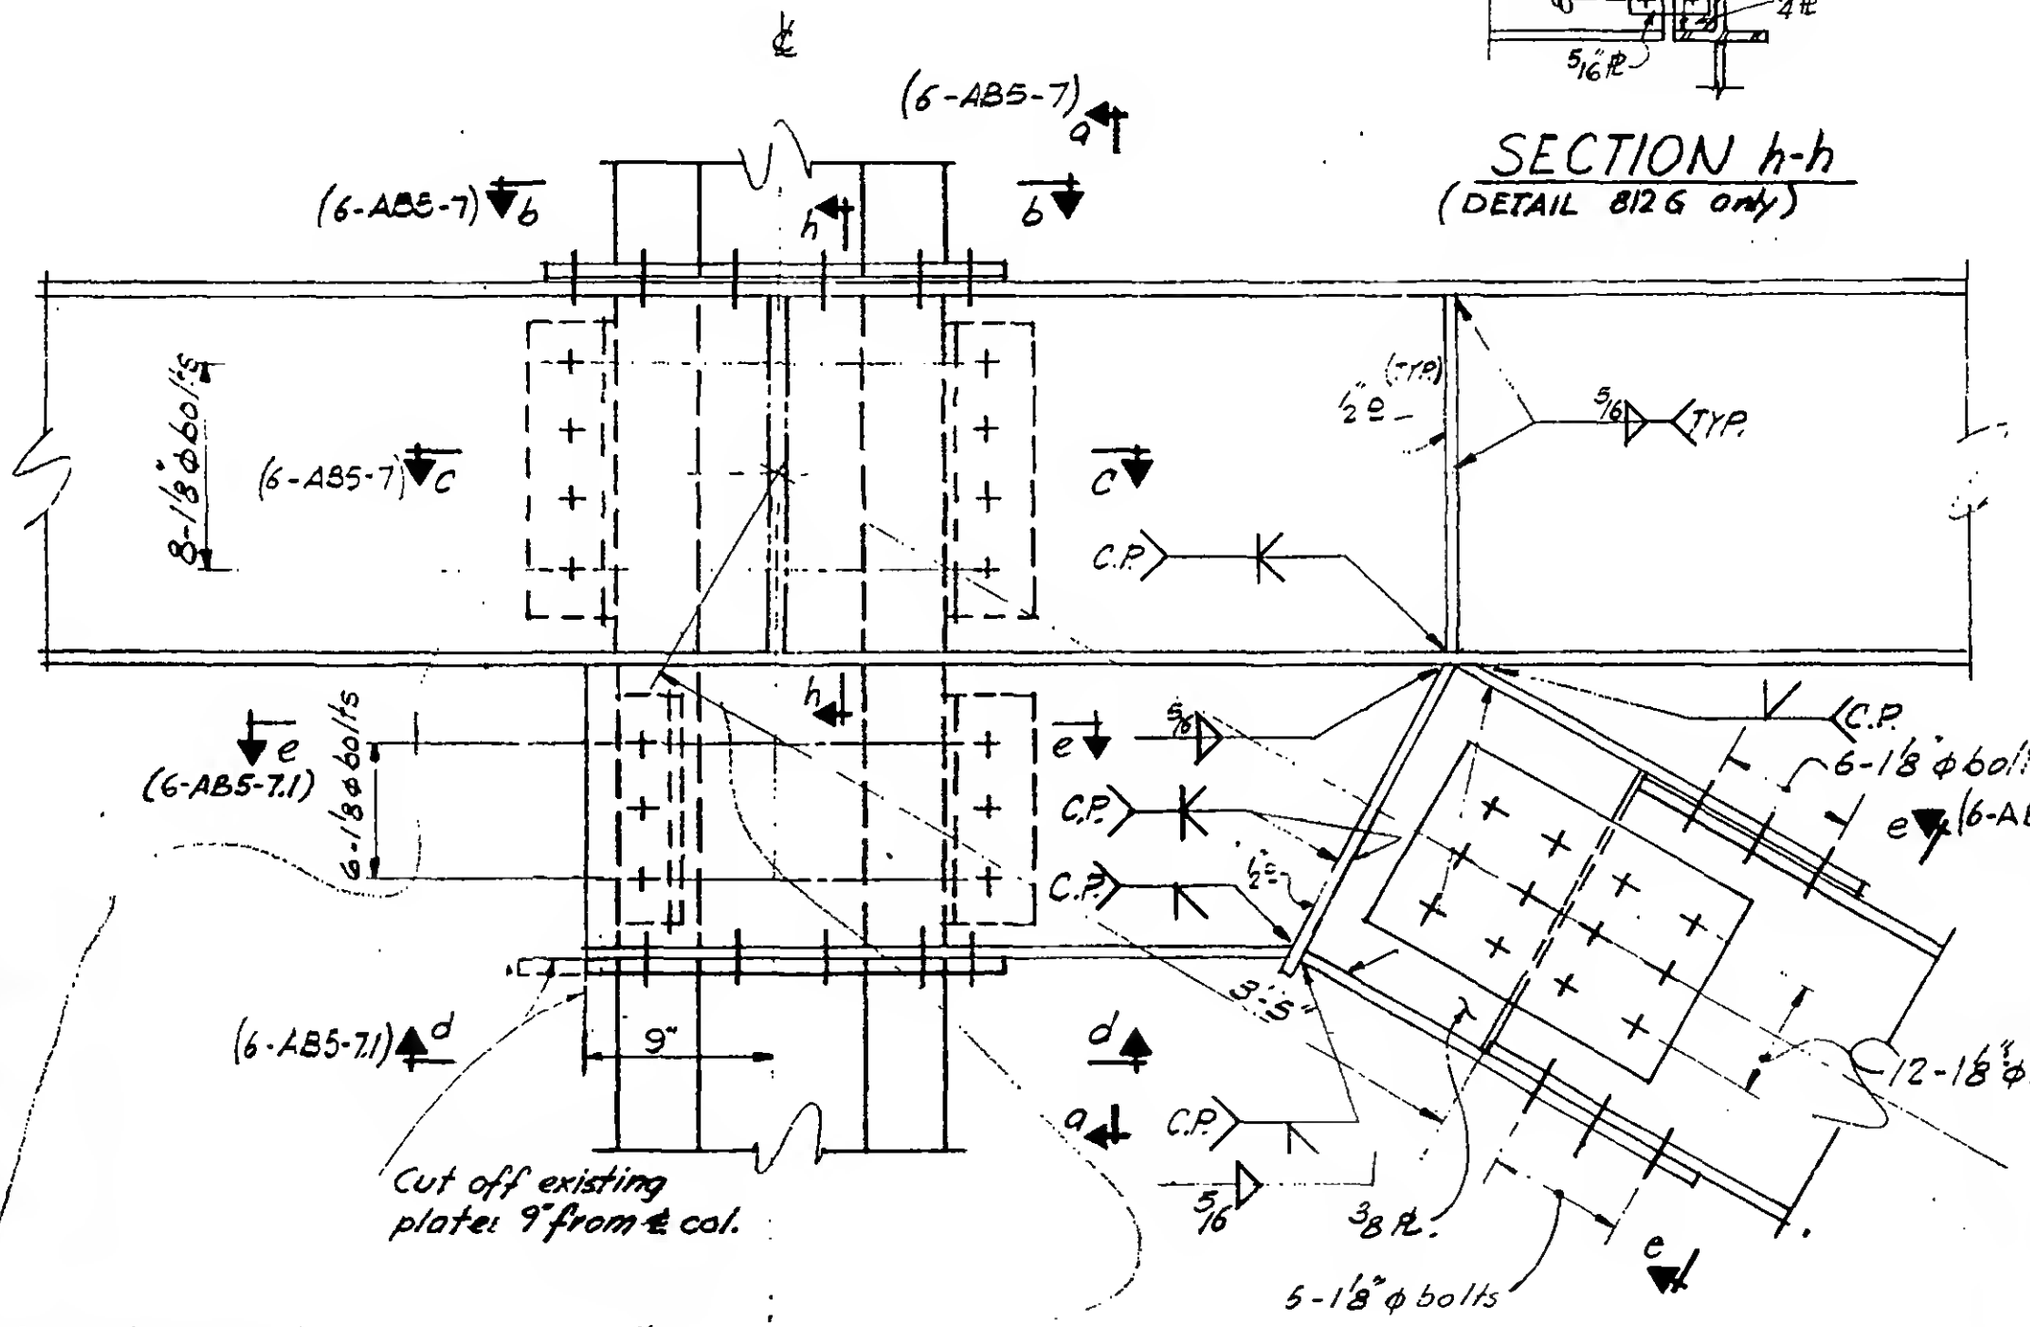

Detail 812H is at col. 906, floor 5, Tower A and was formerly detail 812A. Circled area indicates portion revised.

LICENSED PROFESSIONAL ENGINEER
LESLIE E. ROBERTSON
No. 34360
UNIVERSITY OF THE STATE OF NEW YORK

6-AB5-10.9