

WORTHINGTON, SKILLING, HELLE & JACKSON — Civil & Structural Engineers

PROJECT	TITLE	DATE
THE WORLD TRADE CENTER	VERTICAL BRACING DETAIL 812 K & M	3-13-68

REVISIONS

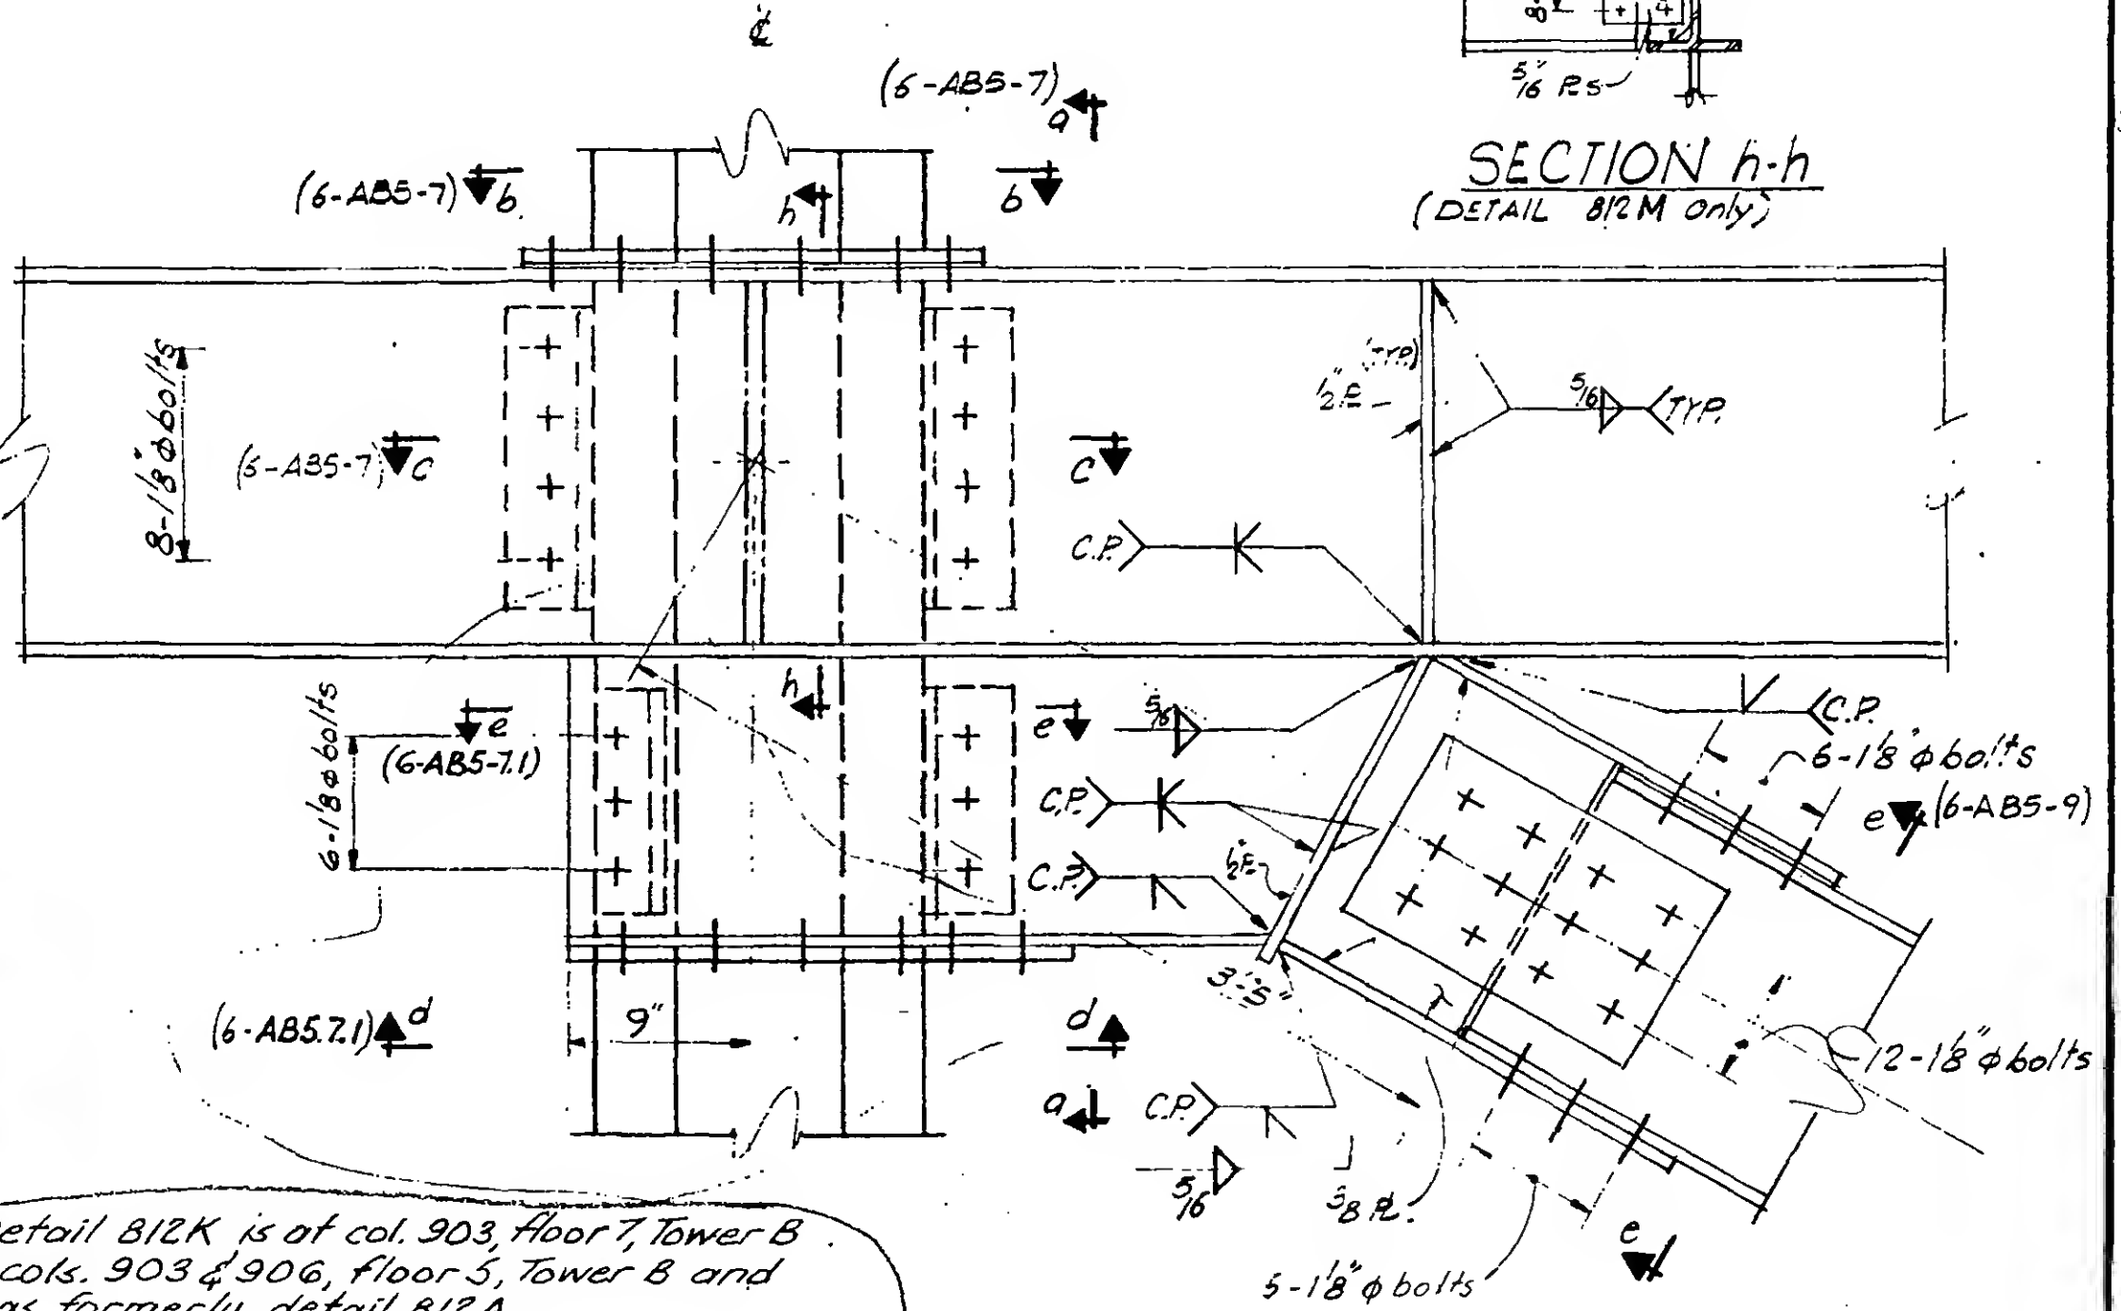

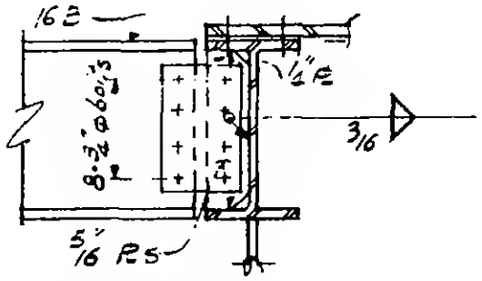

SECTION h-h
(DETAIL 812 M only)

Detail 812K is at col. 903, floor 7, Tower B & cols. 903 & 906, floor 5, Tower B and was formerly detail 812A.
Detail 812M is at col. 906, floor 7, Tower B and was formerly 812G.
Circled area indicates portion revised.

LICENSED PROFESSIONAL ENGINEER
LESLIE E. ROBERTSON
No. 34360
UNIVERSITY OF THE STATE OF NEW YORK

6-AB5-10.10