
WORTHINGTON, SKILLING, HELLE & JACKSON — Civil & Structural Engineers

PROJECT	TITLE	DATE
THE WORLD TRADE CENTER	VERTICAL BRACING DETAIL 813 E & F	3-13-68

EVISIONS

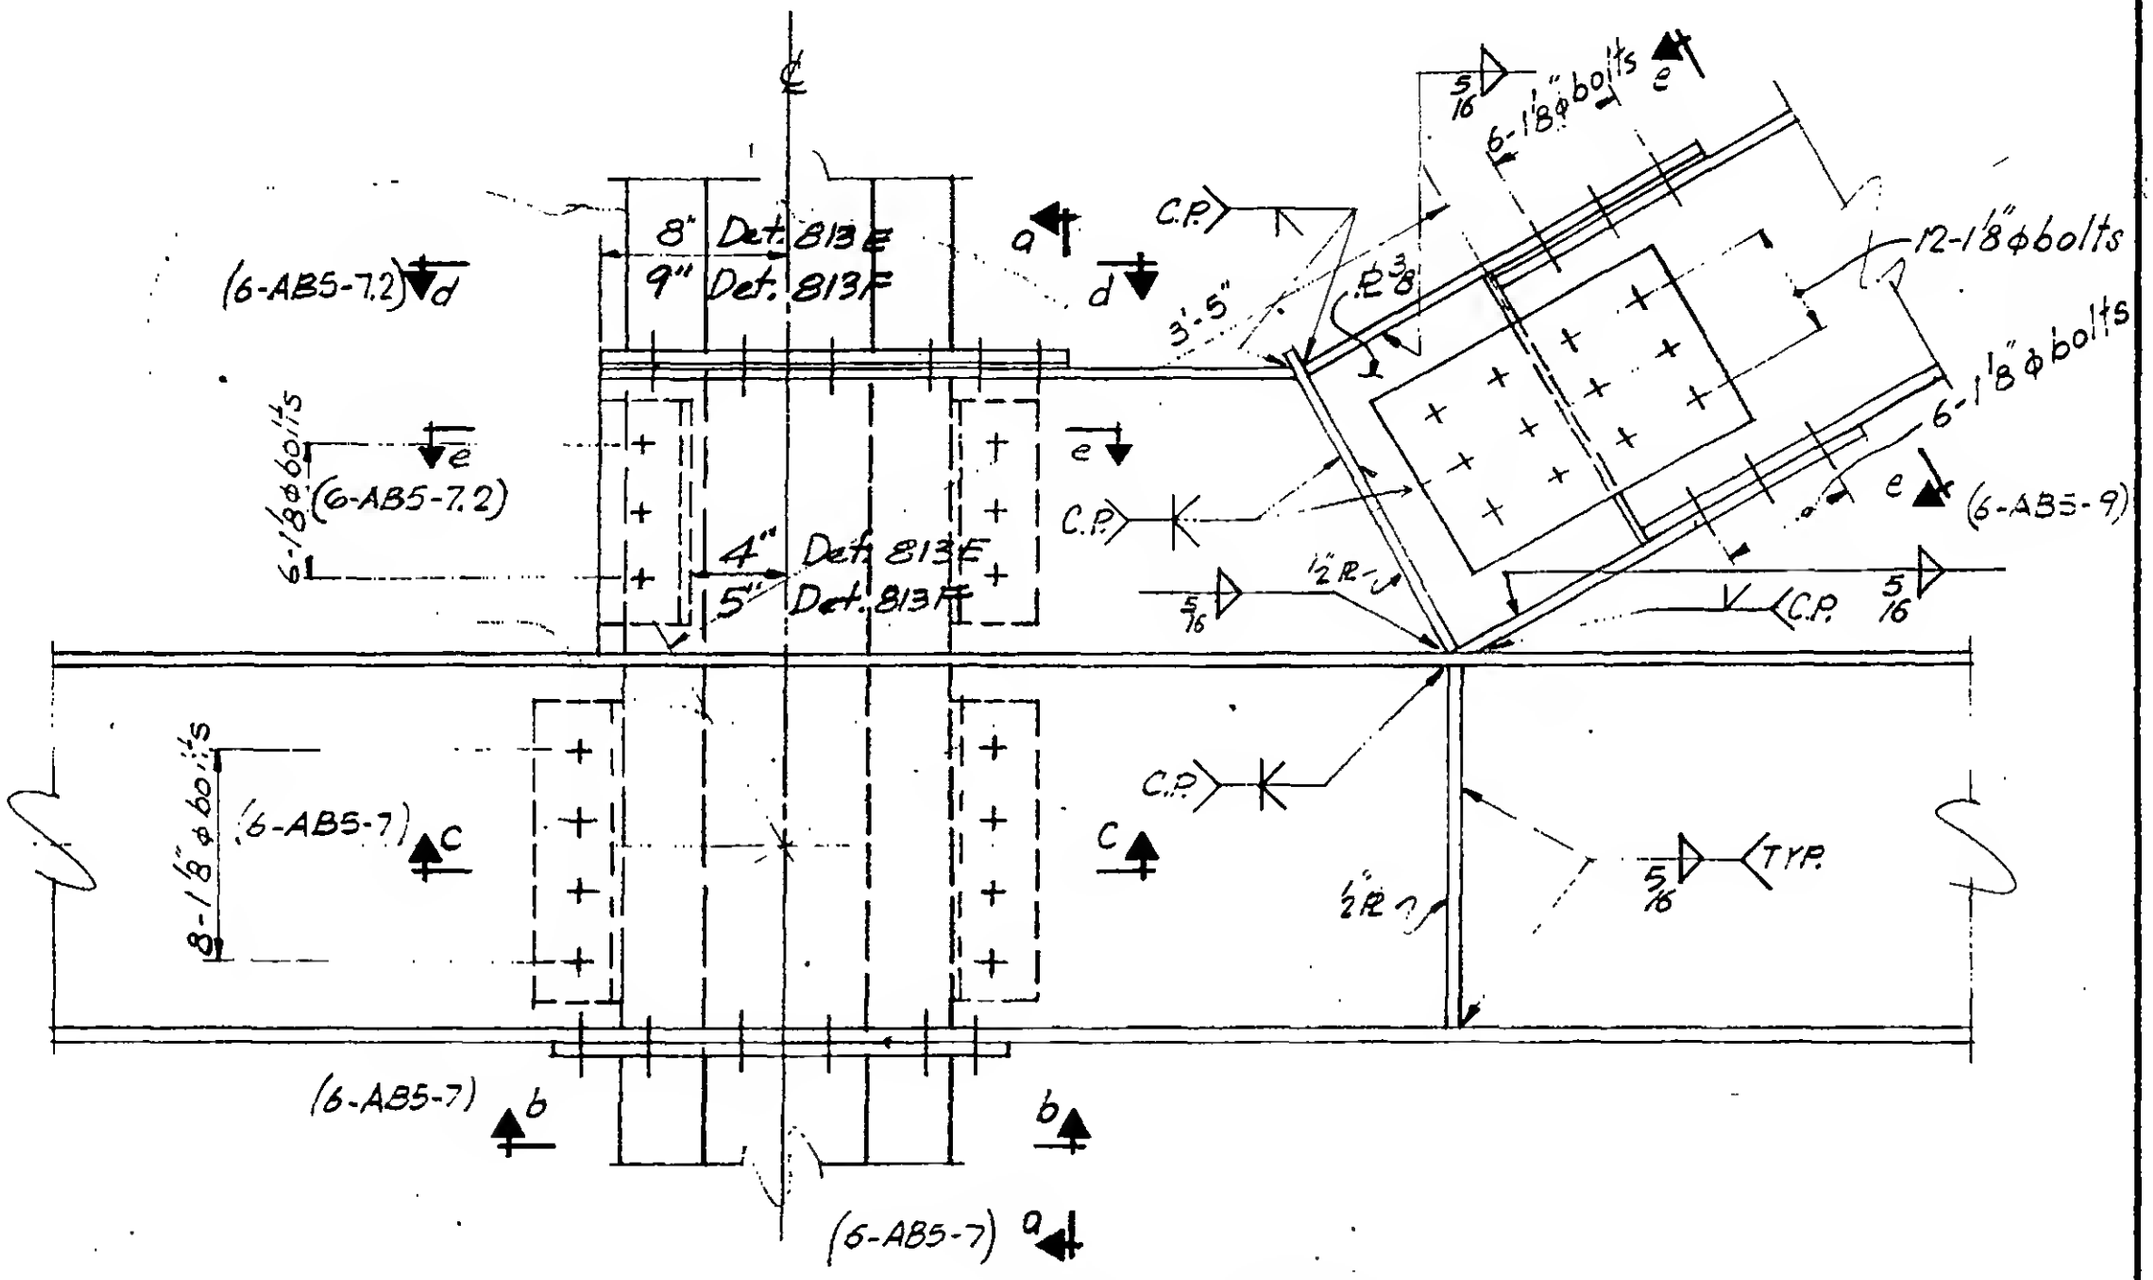

Detail 813 F is at cols. 903 & 906, floor 2, Tower B. Detail 813 E is at col. 605, floor 4, Tower B & cols. 604 & 605, floor 6, Tower B and was formerly detail 813 A or B. Circled area indicates portion revised.

LICENSED PROFESSIONAL ENG'NEER
LESLIE E. ROBERTSON
No. 34360
UNIVERSITY OF THE STATE OF NEW YORK

6-ABS-11.3